
PUMP TANK DESIGN

ATTACHMENT TO PROPERTY DESCRIPTION # D69265

TAX MAP # 4751484629

Sunwood Bldg
Crater Valley lot 12

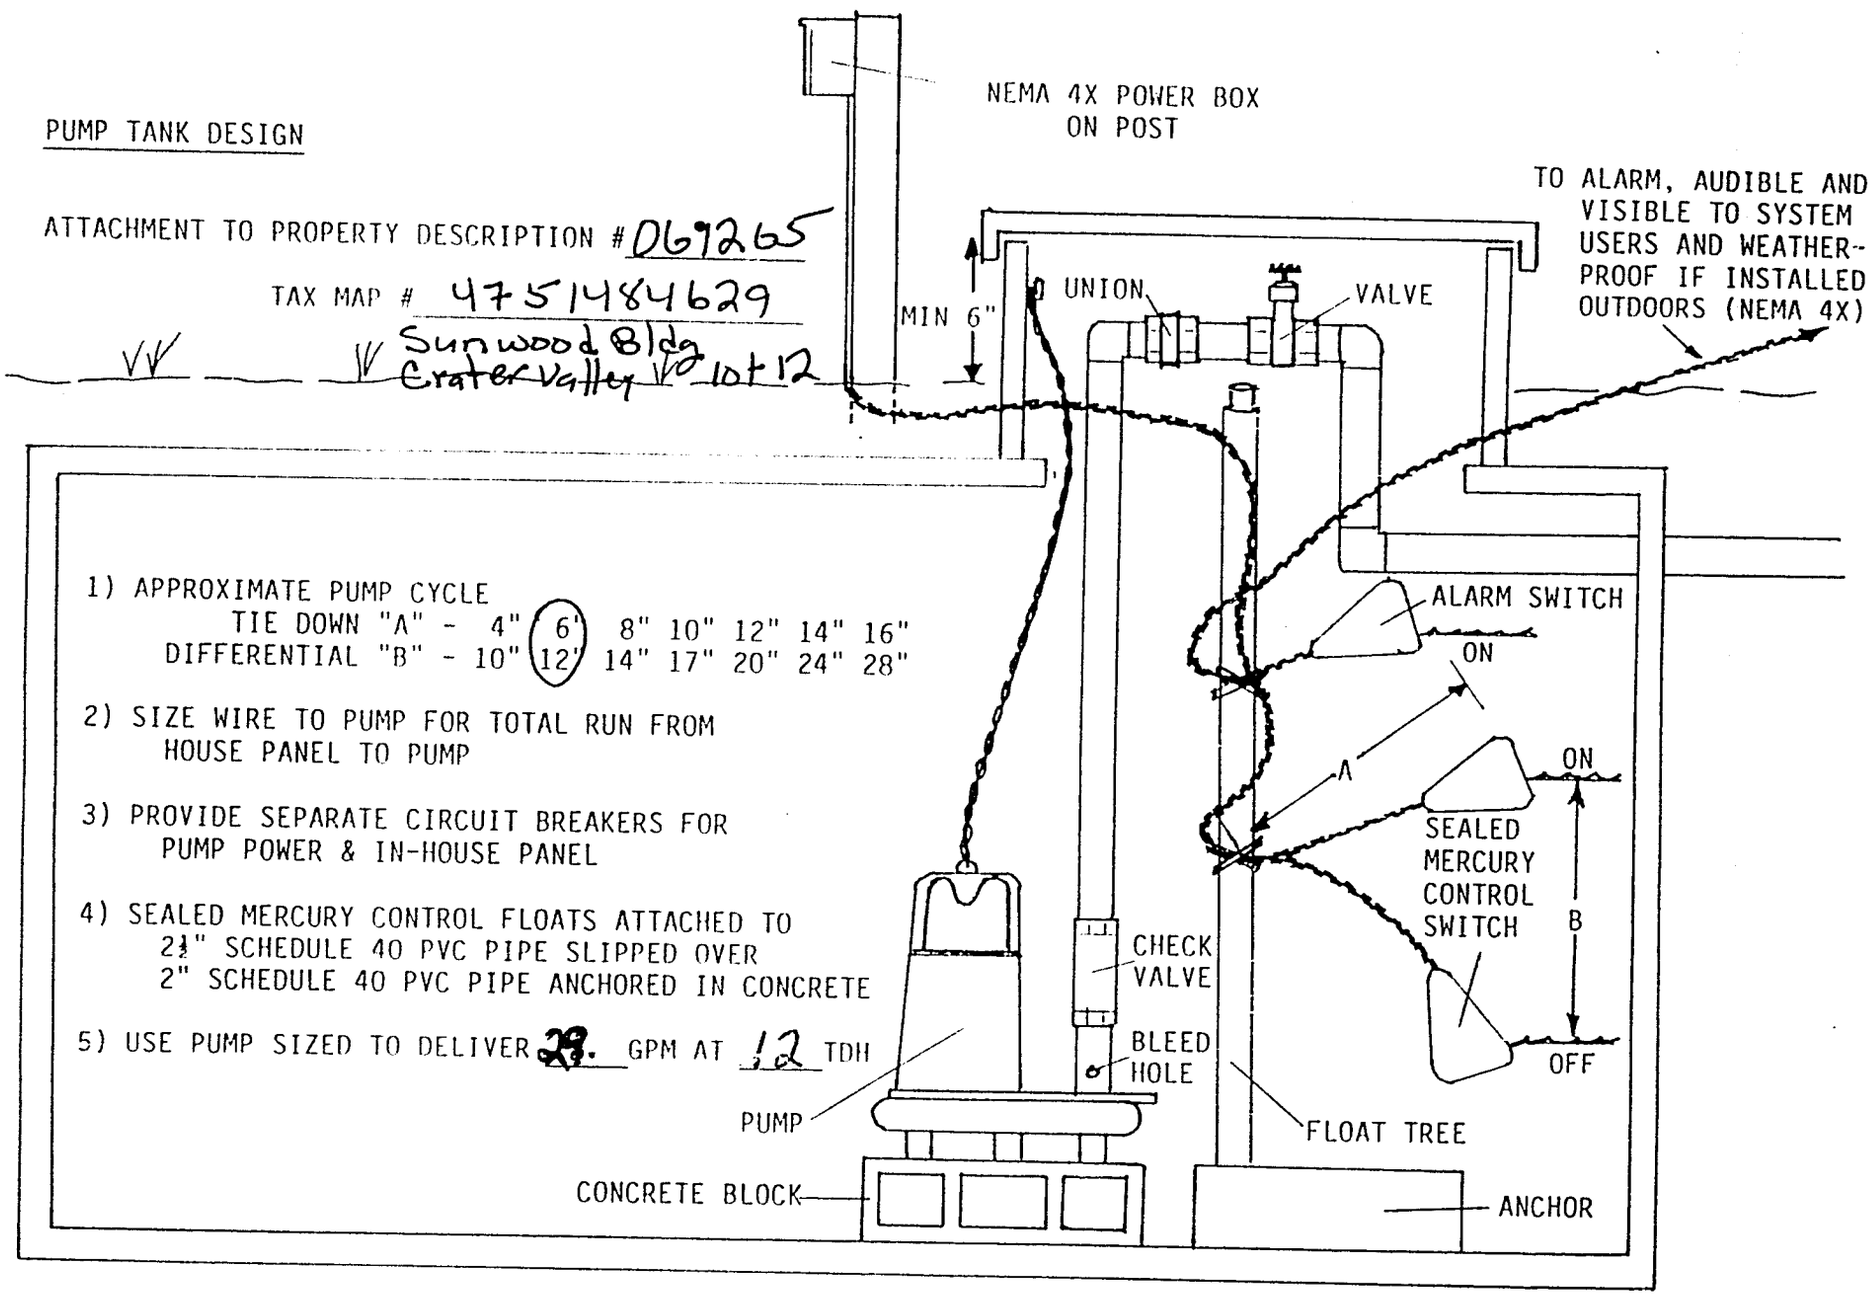

1) APPROXIMATE PUMP CYCLE

TIE DOWN "A" -	4"	(6'	8"	10"	12"	14"	16"
DIFFERENTIAL "B" -	10"	12')	14"	17"	20"	24"	28"

2) SIZE WIRE TO PUMP FOR TOTAL RUN FROM HOUSE PANEL TO PUMP

3) PROVIDE SEPARATE CIRCUIT BREAKERS FOR PUMP POWER & IN-HOUSE PANEL

4) SEALED MERCURY CONTROL FLOATS ATTACHED TO 2½" SCHEDULE 40 PVC PIPE SLIPPED OVER 2" SCHEDULE 40 PVC PIPE ANCHORED IN CONCRETE

5) USE PUMP SIZED TO DELIVER 29. GPM AT 12 TDH