IREDELL COUNTY HEALTH DEPARTMENT

(SEPTIC TANK) IMPROVEMENTS PERMIT AND CERTIFICATE OF COMPLETION
(Ground Absorption Sewage Disposal System -- G. S. Chapter 130-Article 13C)

OWNER OR CONTRACTOR Robert Abernathy DATE 11-2-77 PERMIT NO.

PHONE: Business Home

LOCATION RR #2342 Amity Hill Rd Across from Starlite Lake

S. R. No. 2342

SUBDIVISION NAME LOT NO. SECTION OR BLOCK NO.

House (✓) Mobile Home ( ) Business ( ) Other

No. Bedrooms 3 No. Bathrooms 2

	Yes	No
Garbage Disposal Unit	( )	(✓)
Auto. Dishwasher	(✓)	( )
Auto. Wash. Machine	(✓)	( )
Site Suitable	(✓)	( )

Lot Area 100 X 200


Character & Porosity of Soil CCC3

Percolation Rate

Topography 3-10% slope

Depth to Water Table

Rock or other impervious formations None

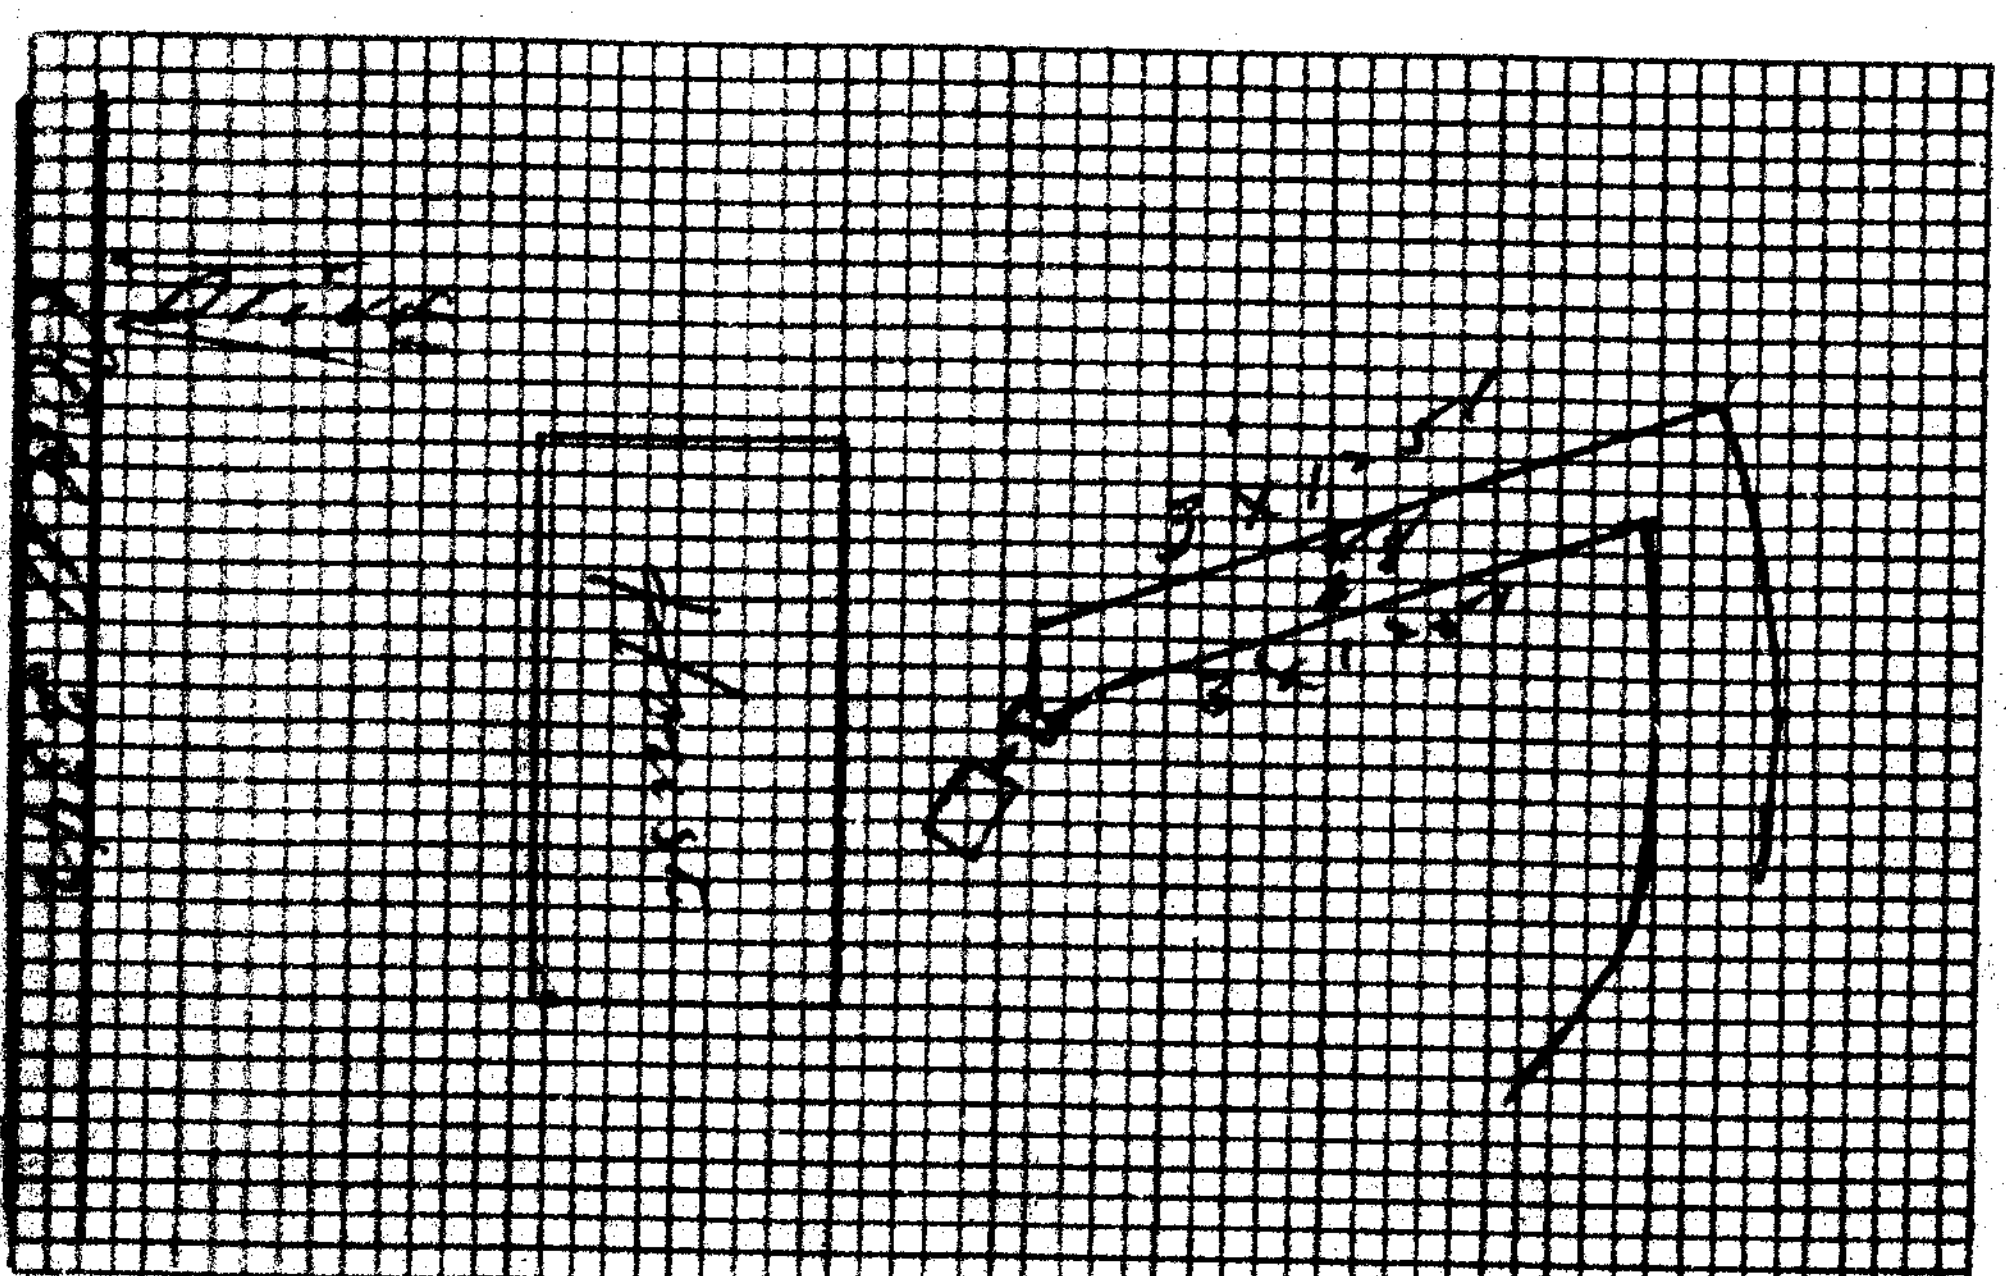

Plot of System

Size of Tank 1000 Gals.

Nitrification Field:

No. of Lines 2

Sq. Ft. 250 Linear Ft. 250

Depth of Stone in Lines 10"

Water Supply: Individual (✓)

Public ( )

Installed by Harlee Lackey

IMPROVEMENTS PERMIT BY

COMMENTS:

CERTIFICATE OF COMPLETION BY Glenn Fox Jr DATE 11/2/77

CONSTRUCTION MUST COMPLY WITH ALL OTHER APPLICABLE STATE AND LOCAL REGULATIONS.

Health Dept. Copy: White Inspection Dept. Copy: Yellow Sanitarian's Copy: Pink Owner's Copy: Gold