IREDELL COUNTY HEALTH DEPARTMENT

ENVIRONMENTAL HEALTH DIVISION

PAGE 1: *APPLICATION FORM*

Application For: ( ) New Well Permit ( ) Well Repair Permit ( ) Well Abandonment
( ) Septic Improvement Permit ( ) Authorization to Construct (✓) Existing System Inspection ( ) Septic System Repair

THE ABOVE PERMIT DOCUMENTS WILL BECOME INVALID IF INFORMATION PROVIDED ON THIS APPLICATION IS FALSIFIED OR CHANGED, OR IF THE SITE IS ALTERED. THE IMPROVEMENT PERMIT IS VALID FOR EITHER 60 MONTHS OR WITHOUT EXPIRATION DEPENDING UPON DOCUMENTATION SUBMITTED. APPLICATION WITH SITE PLAN 60 MONTHS, APPLICATION WITH COMPLETE, SCALED PLAT WITHOUT EXPIRATION. SEE 15A NCAC 18A .1937(f) FOR DETAILS.

Page 2: *Site Plan Worksheet* form MUST accompany this application

The following optional attachments may also be submitted: ( ) Survey Plat, scaled no more than 1 inch = 60 feet
Place an (X) beside whichever is submitted if applicable (✓) Custom Site Plan, scaled no more than 1 inch = 60 feet

Applicant Information:

Applicant Name: Eric Ward/Freedom Homes Address: 1124 Charlotte Hwy Troutman NC. 28166 Phone: 704-883-6148

Owner Name: James Parker Address: _____ Phone: _____

Property Information:

Street Address: 8166 Shiloh Rd Statesville NC. ~~28677~~ 28677

Subdivision Name: _____ Section/Phase: _____ Lot Number: _____

Driving Directions: HWY 115 Towards Troutman TL onto Amity Hill Rd then left onto Shiloh Rd Lot is on left on Corner of Flintlock Ln

Site Development Information: *(check or complete ALL that apply)*

(✓) New Single Family Residence
( ) New Multi-Family Residence
( ) Accessory Building
( ) Bedroom(s) Addition

Maximum Number of Bedrooms: ~~3~~ 2 (2 BR-1-15)
Maximum Number of Occupants: 4
( ) Swimming Pool
( ) Other Addition/Structure: _____

(✓) Crawl Space Foundation
( ) Concrete Slab Foundation
( ) Basement with Plumbing
( ) Basement without Plumbing

Non-Residential Site Development:
Type of Business: _____
Square Footage of Building: _____
Maximum Number of Employee: _____
Maximum Number of Seats/Beds/Other: _____

Water Supply:

( ) New Well (✓) Existing Well ( ) Community Well ( ) City Water ( ) Other Public Water


Desired Septic System Type: *(you may rank in order of preference)* Year existing system installed: _____
( ) No Preference ( ) Alternative ( ) Conventional ( ) Innovative ( ) Modified Conventional ( ) Other: _____

Please answer the following to the best of your ability:

( ) Yes (✓) No Does the site contain any jurisdictional wetlands?
( ) Yes (✓) No Is any non-domestic sewage (i.e. industrial) to be generated?
( ) Yes (✓) No Is the site subject to approval by any other public agency?

I have read this application and certify that the information provided herein is true, complete, and correct. Authorized county and state officials are granted right of entry to conduct necessary inspections to determine compliance with applicable laws and rules. I understand that I am solely responsible for the proper identification and labeling of all property lines and corners and making the site accessible so that a complete site evaluation can be performed.

Signature: E W [illegible] _____ DATE
Property owner or owner's legal representative signature (SIGNATURE REQUIRED)

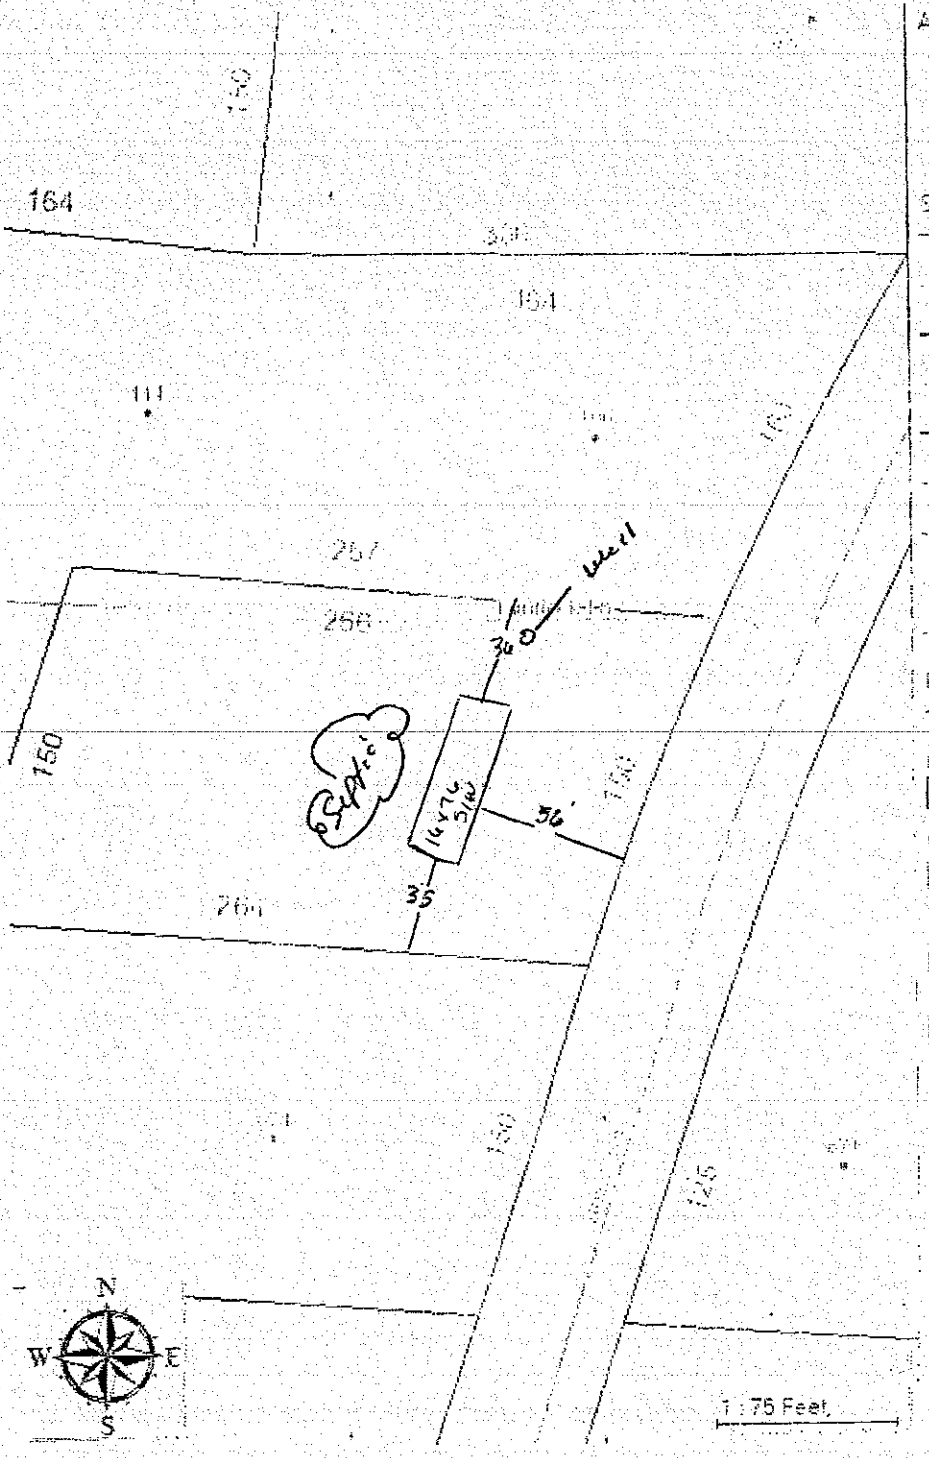

Addresses
- Infrastructure
- NonResidential Use
- Residential Use

Streets
- Interstate
- Ramp
- US Hwy
- State Hwy
- Main Road
- Local Road
- Residential
- Private
- Inactive

Parcels Hooks

Parcels

City Limits

Lake Norman

Iredell Countyline

NC Counties

AUTHORIZATION TO ACT AS AGENT FOR OWNER

Any application/document/permit requiring a signature must be signed by the property owner or their authorized agent. This form shall be provided by the owner to allow specified individuals to act as agents for the owner. This form allows the specified individuals to sign or receive any application/document/permit on behalf of the owner. This form allows the authorized agent to make decisions on behalf of the owner pertaining to modifications of permits in the field. It is the responsibility of the owner to assure that any/all permit conditions specified on permits issued by this Division are followed.

I, James Parker, am the legal owner of the property located at 866 Shiloh Rd, identified as PIN(Parcel Identification Number) 4752613203.000, located in Iredell County, North Carolina.


I do hereby authorize (print authorized agent/company name) Freedom Homes Eric West _____, _____, _____, to act as an agent on my behalf in applying for/signing/obtaining any of the documents described below.

1. Improvement Permit (IP)/ Authorization to Construct (AC).
2. Application for soil-site evaluation (new/repair).
3. Application/permit for water well/well abandonment.
4. Application for existing system.
5. Application for Improvement Permit (IP)/ Authorization to Construct (AC).

I agree to abide by any and all decisions and/or conditions between the agent acting on my behalf and the Iredell County Department of Public Health, Environmental Health Division. This form must be fully executed before the individual's specified above will be recognized as the authorized agent.

James Parker — Signature of Owner — 8-19-15 — Date

Paul Allen — Signature of Witness — 8-19-15 — Date

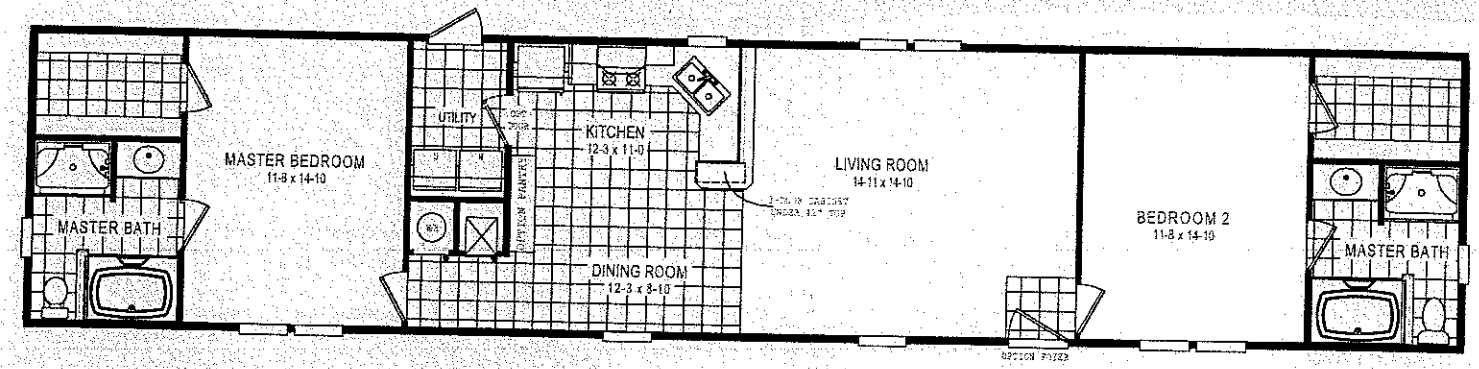
MASTER BEDROOM
11-8 x 14-10
MASTER BATH
UTILITY
KITCHEN
12-3 x 11-0
DINING ROOM
12-3 x 8-10
LIVING ROOM
14-11 x 14-10
BEDROOM 2
11-8 x 14-10
MASTER BATH