IREDELL COUNTY HEATLH DEPARTMENT
ENVIRONMENTAL HEALTH DIVISION
PAGE 2: *SITE PLAN WORKSHEET*

SEE THE "SAMPLE SITE PLAN" BELOW. *INCOMPLETE SITE PLANS WILL BE RETURNED TO YOU FOR COMPLETION AND MAY RESULT IN A DELAY IN THE ISSUANCE OF YOUR SEPTIC SYSTEM PERMIT!!!*

Place an (X) beside each item as you complete the site plan:

- X — Property Line measurements are clearly identified...
- X — All proposed structures are indicated... *SHOW: proposed house or business footprint, wells, water lines, patios, pools and decks, and any other item that will occupy space on the site*
- X — Front and side setbacks from property line...
- X — Preferred driveway location and configuration, preferred well location...
- ___ — Area you prefer your septic system to be placed...
- ___ — North arrow, or other sufficient indicator of direction...


Circle N/A on the following if appropriate:

- ___ — Location of septic systems and wells within 100' of your property... N/A
- ___ — Location of easements and rights of ways on your property... N/A
- ___ — Location of any designated wetlands on the property... N/A

Signature: Kim Carter
REQUIRED property owner or owner's legal representative signature.

DATE 10/14/16

USE THIS SPACE TO DRAW YOUR SITE PLAN

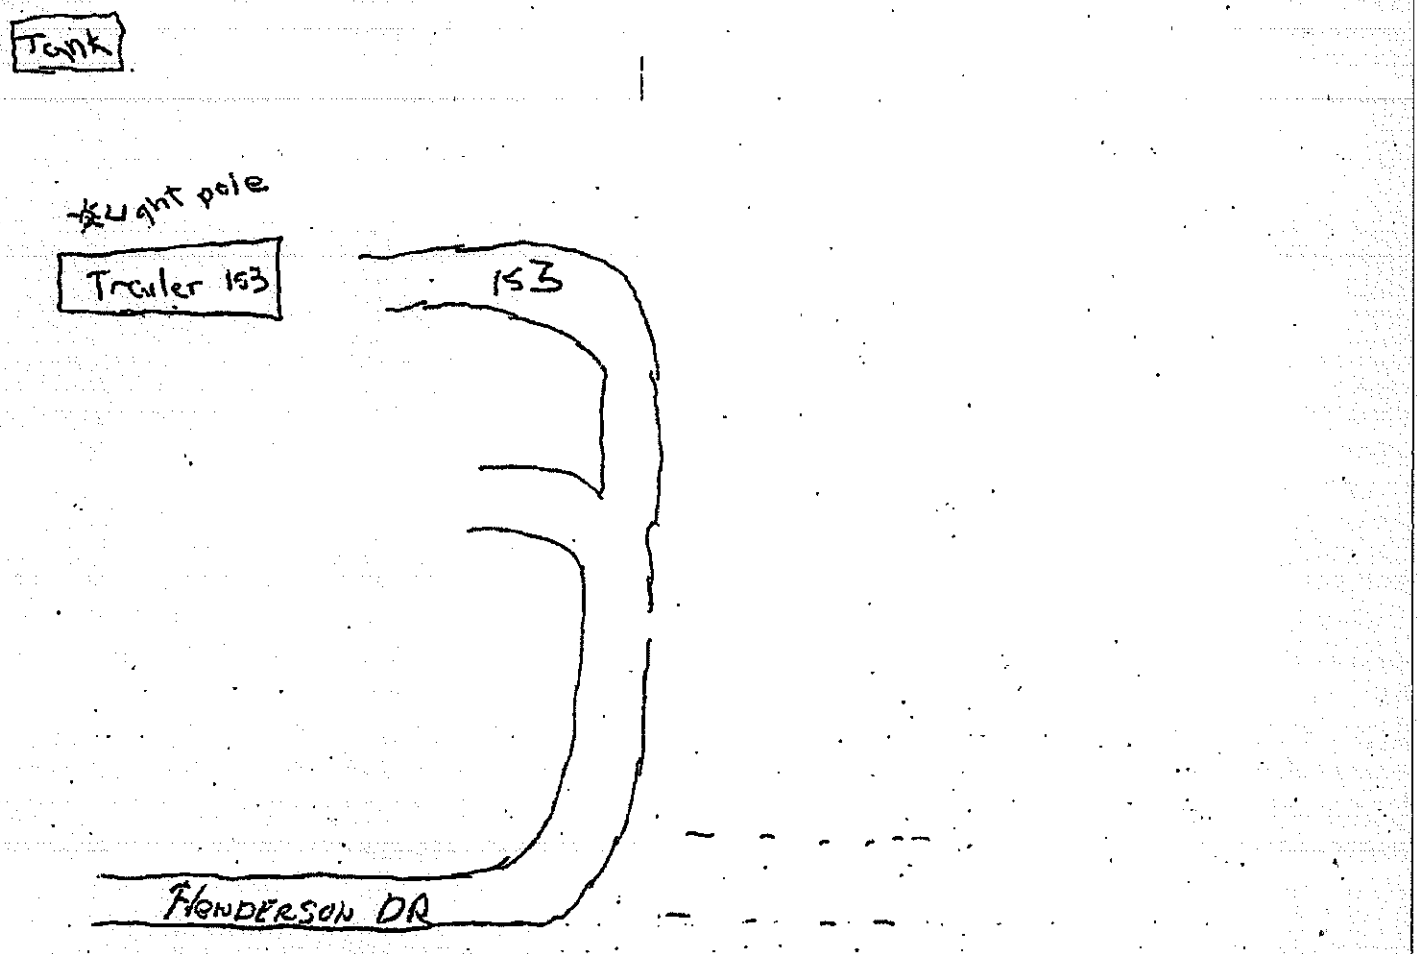

White Copy – Environmental Health Yellow Copy – Applicant
V:\FORMS\OSWP Forms\Application For OSWP Permit.doc