
EXISTING

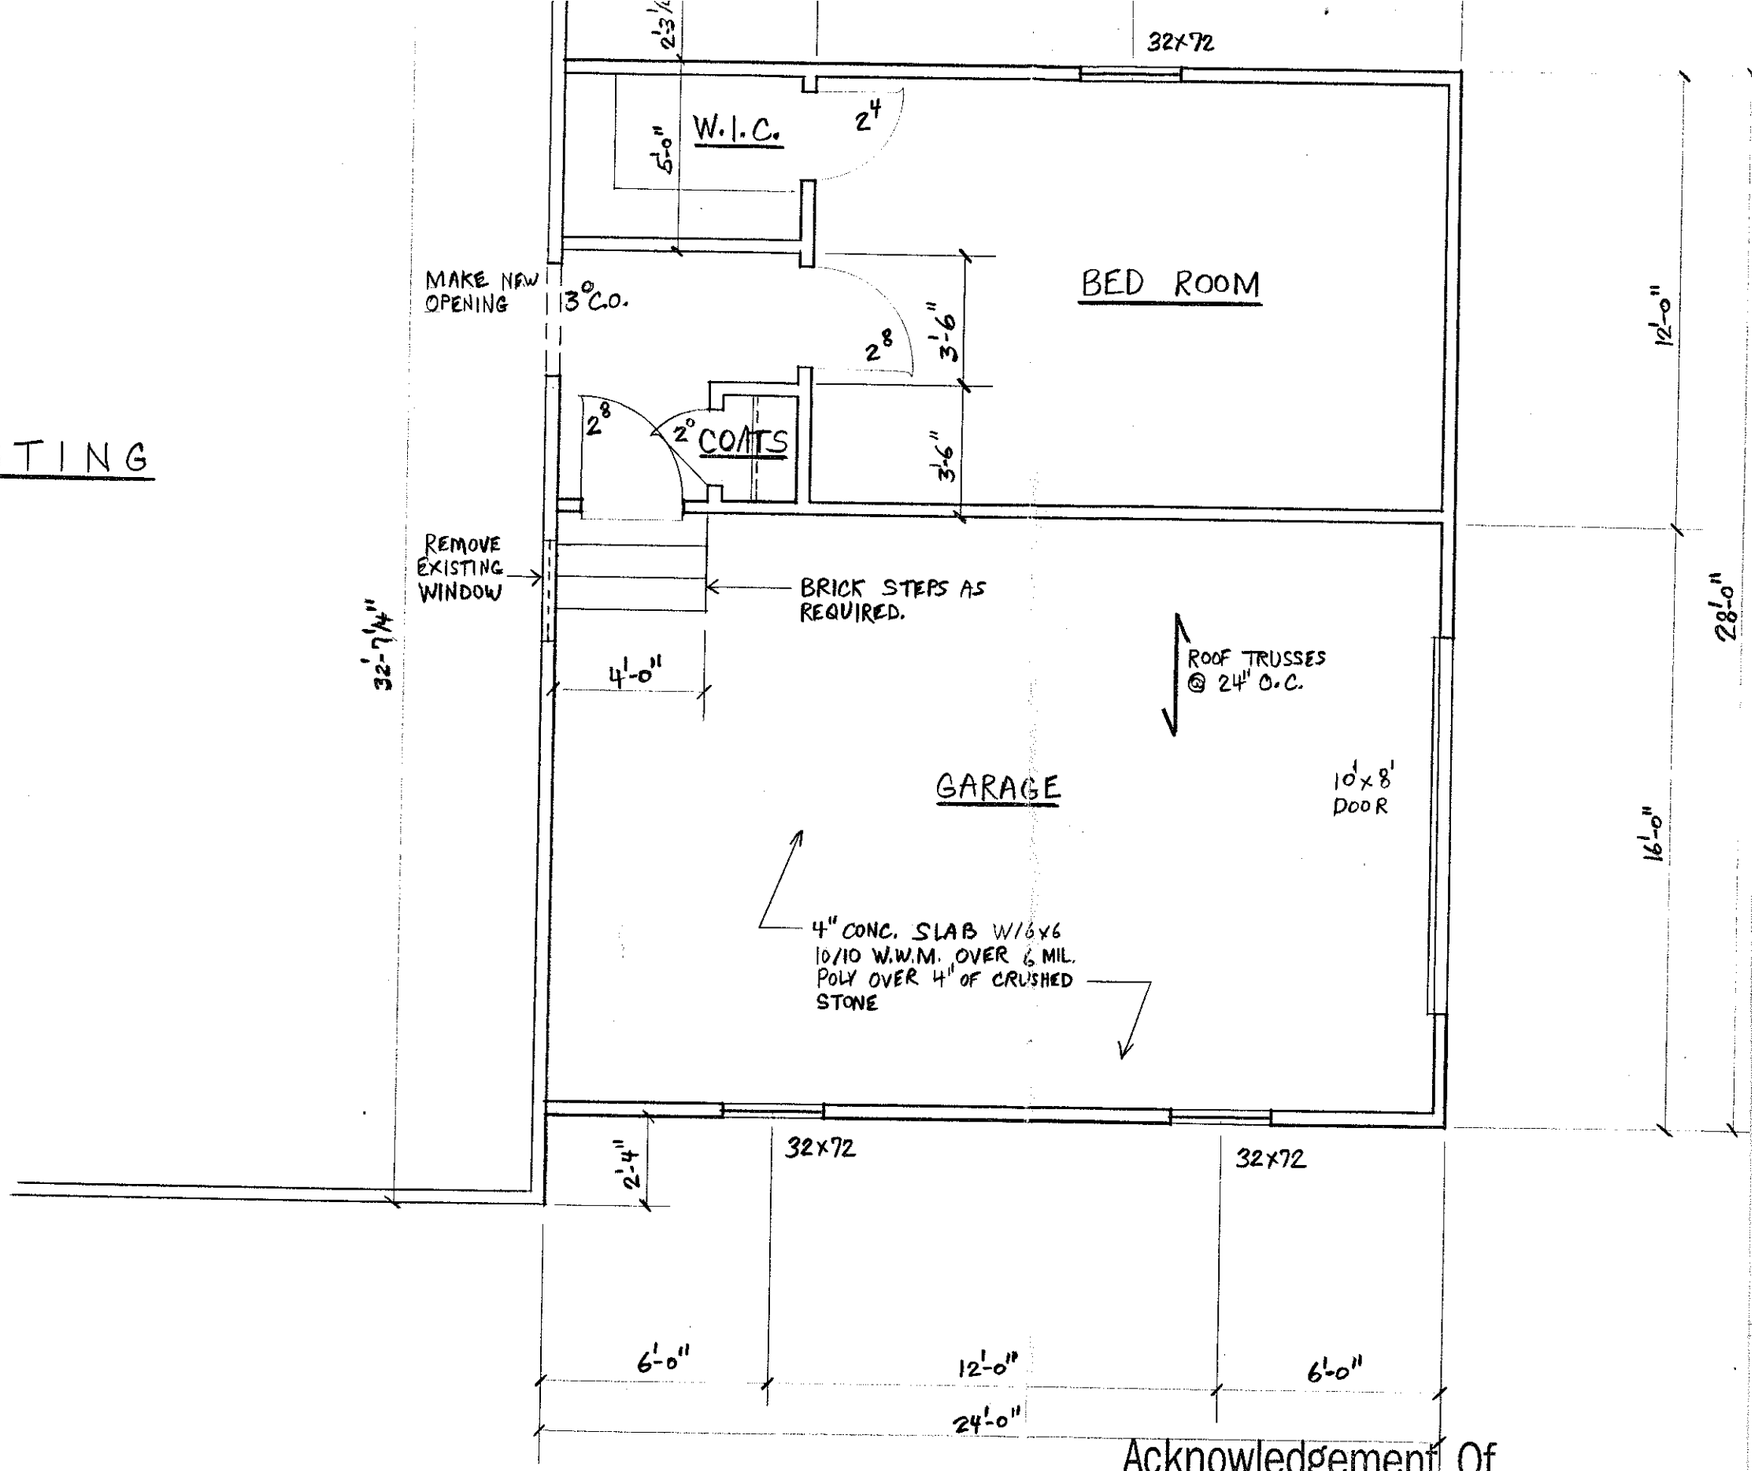

FLOOR PLAN

1/4" = 1'-0"

Acknowledgement Of
Plans Submittal ONLY!

STEVE HEDRICK Date 1-30-03

Patsy K. Lloyd Date 1-30-03

4 Bedroom