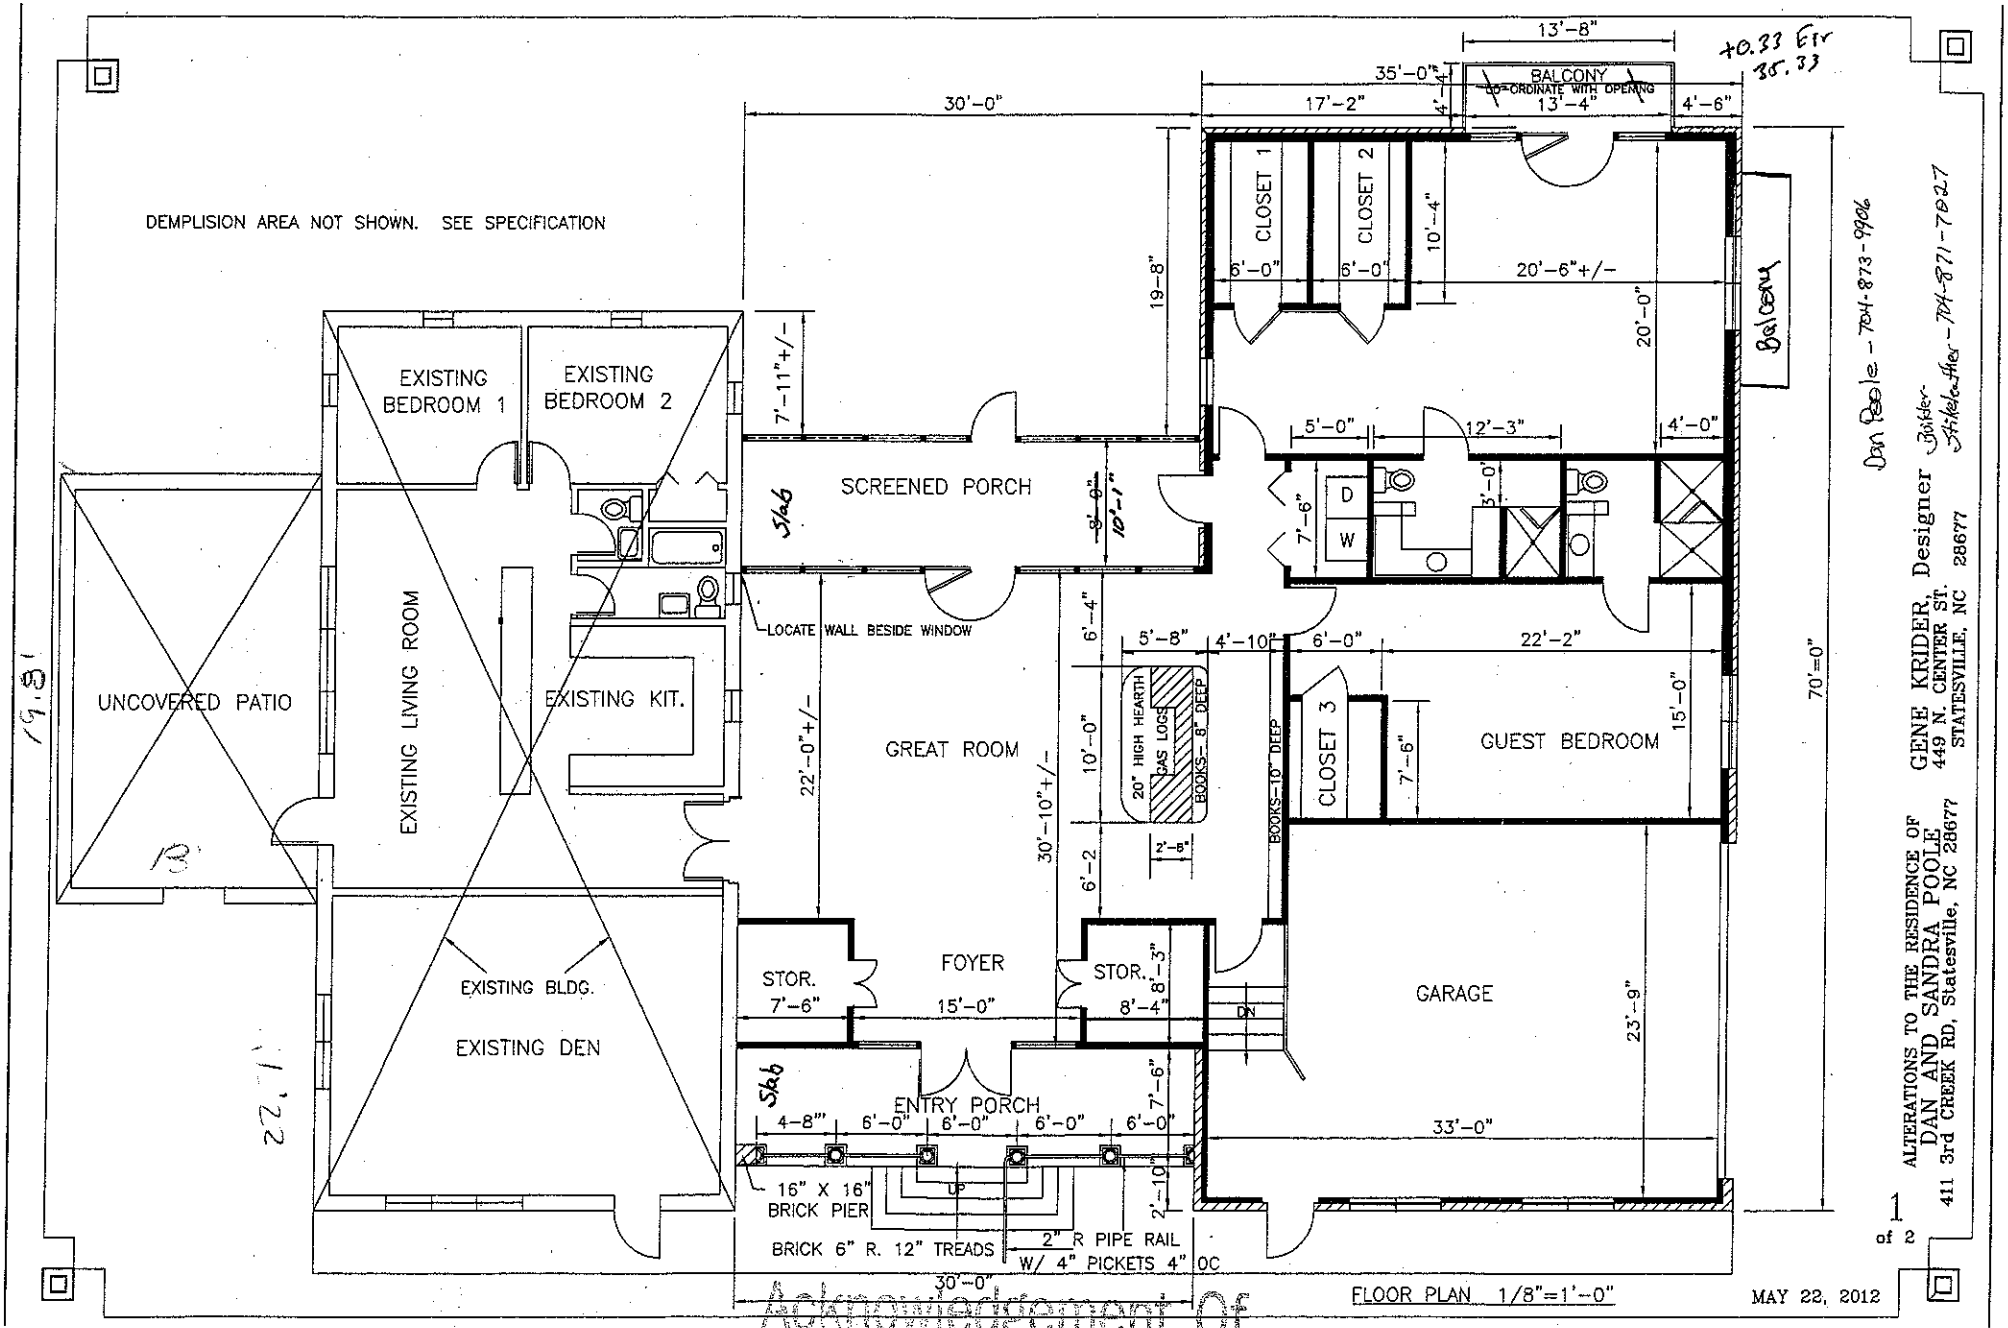


ALTERATIONS TO THE RESIDENCE OF
DAN AND SANDRA POOLE
411 3rd CREEK RD, Statesville, NC 28677

GENE KRIDER, Designer
449 N. CENTER ST.
STATESVILLE, NC 28677

Builder- Hilda Hiller - 704-871-7027

Dan Poole - 704-873-9906

1 of 2

MAY 22, 2012

Acknowledgement Of Plans Submitted ONLY!

Date 7-19-12

Date 7-19-12