IREDELL COUNTY HEALTH DEPARTMENT

(SEPTIC TANK) IMPROVEMENTS PERMIT AND CERTIFICATE OF COMPLETION

(Ground Absorption Sewage Disposal System — G. S. Chapter 130-Article 13C)

OWNER OR CONTRACTOR Richard Daniels DATE April 8, 1977 PERMIT NO. ____

PHONE: Business ____ Home ____

LOCATION 70E, T.R. on Sewage Treatment Plant Rd # 2354, House on left at end of Road (2nd to last house) S. R. No. ____

SUBDIVISION NAME ____ LOT NO. ____ SECTION OR BLOCK NO. ____

House (✓) Mobile Home ( ) Business ( ) Other ____

No. Bedrooms 4 No. Bathrooms 3

Garbage Disposal Unit Yes (✓) No ( )

Auto. Dishwasher Yes (✓) No ( )

Auto. Wash. Machine Yes (✓) No ( )

Site Suitable Yes (✓) No ( )

Lot Area ____


Character & Porosity of Soil Red Clay

Percolation Rate none

Topography slope to front & rear

Depth to Water Table unknown

Rock or other impervious formations none observed

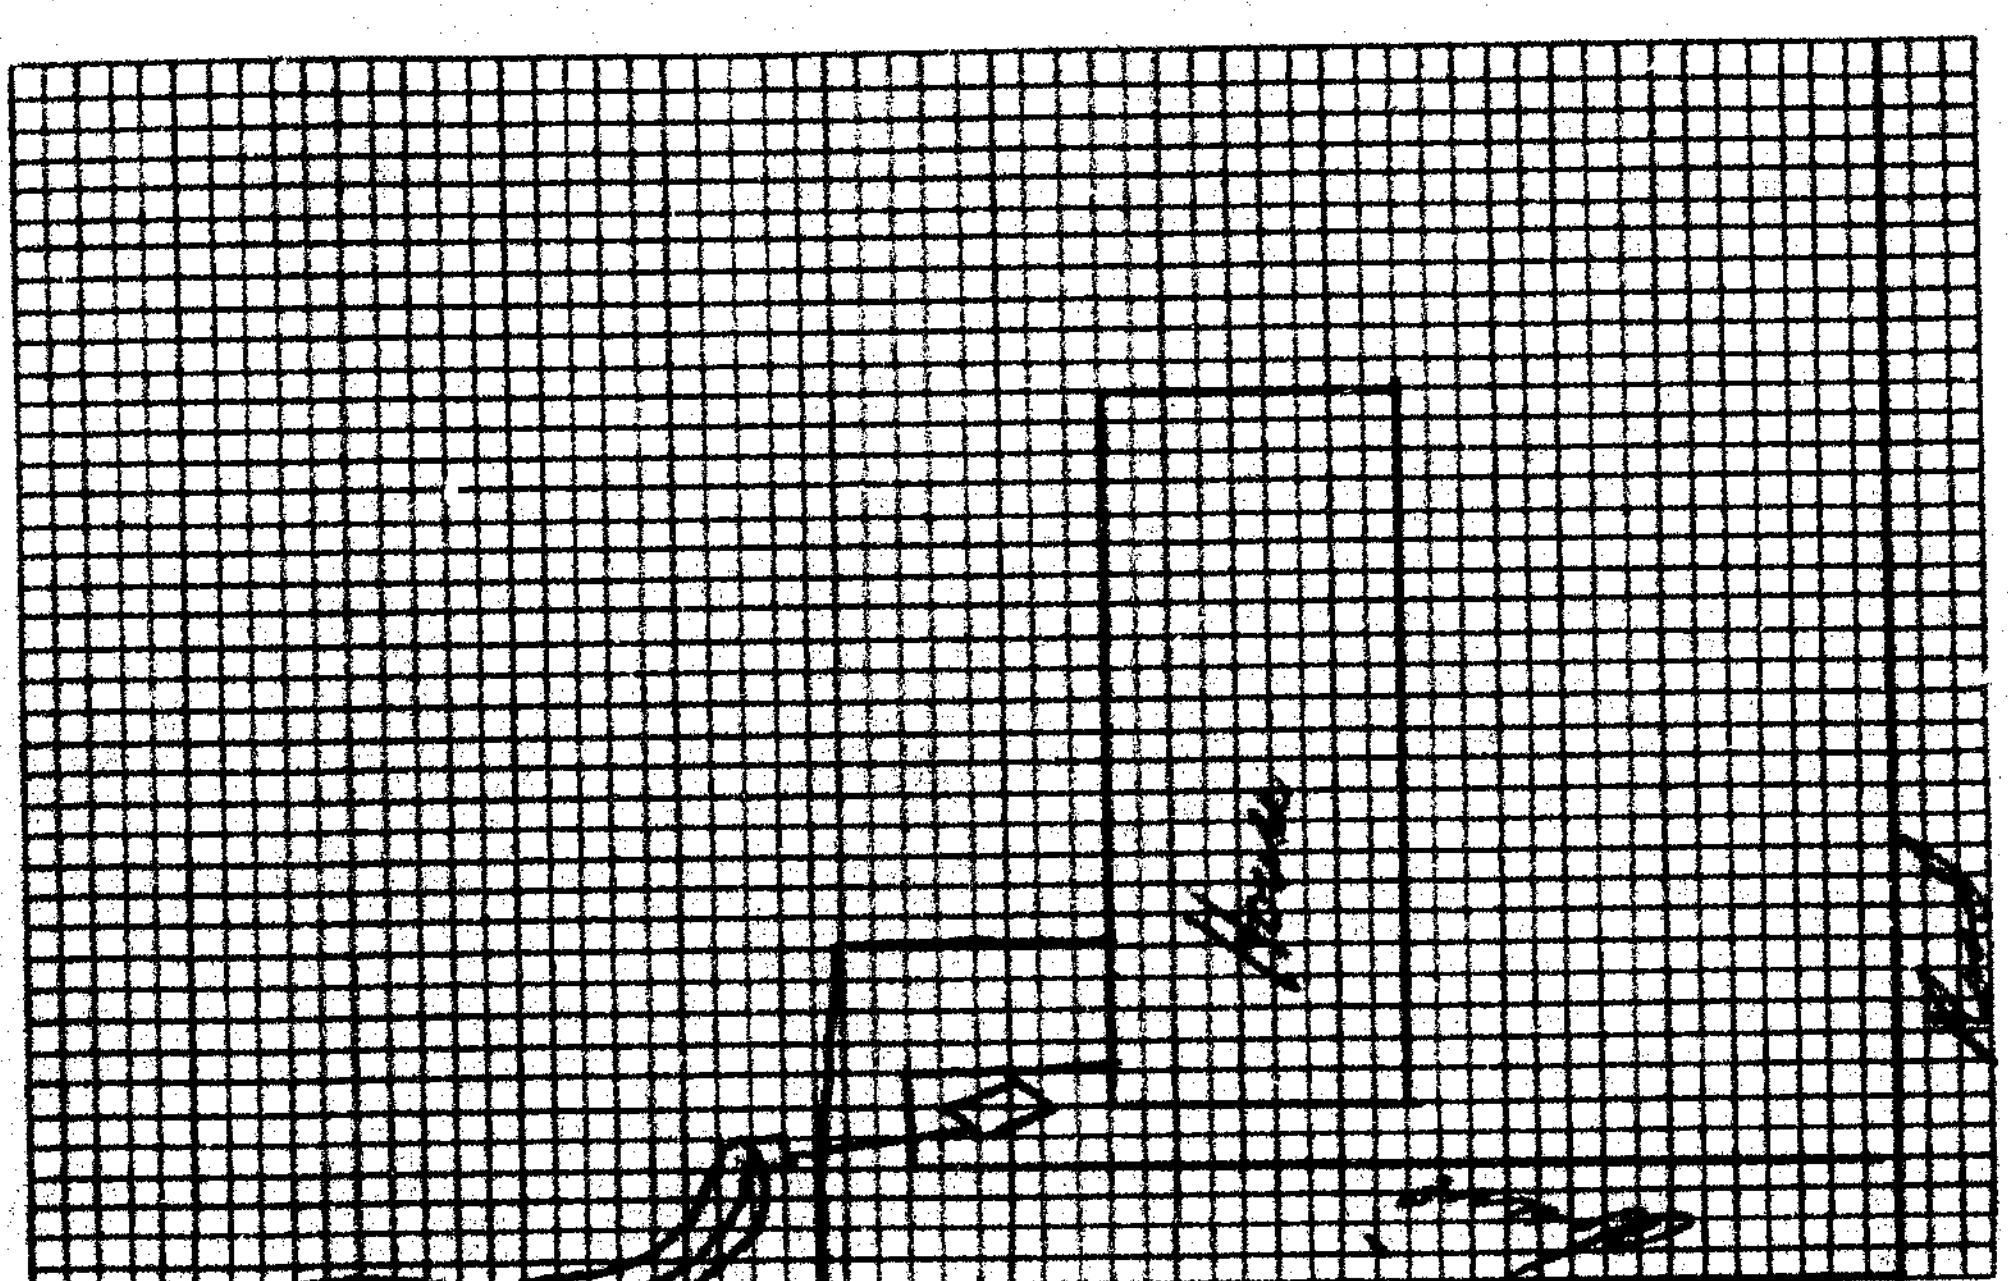

Plot of System

Size of Tank 1500 Gals.

Nitrification Field:

No. of Lines 3

Sq. Ft. 910 Linear Ft. 300

Depth of Stone in Lines 10"

Water Supply: Individual (✓) Public ( )

Installed by Hoke Brothers

IMPROVEMENTS PERMIT BY ____

COMMENTS: ____

CERTIFICATE OF COMPLETION BY Andrew E. Causey DATE April 8, 1977

CONSTRUCTION MUST COMPLY WITH ALL OTHER APPLICABLE STATE AND LOCAL REGULATIONS.

Health Dept. Copy: White Inspection Dept. Copy: Yellow Sanitarian's Copy: Pink Owner's Copy: Gold