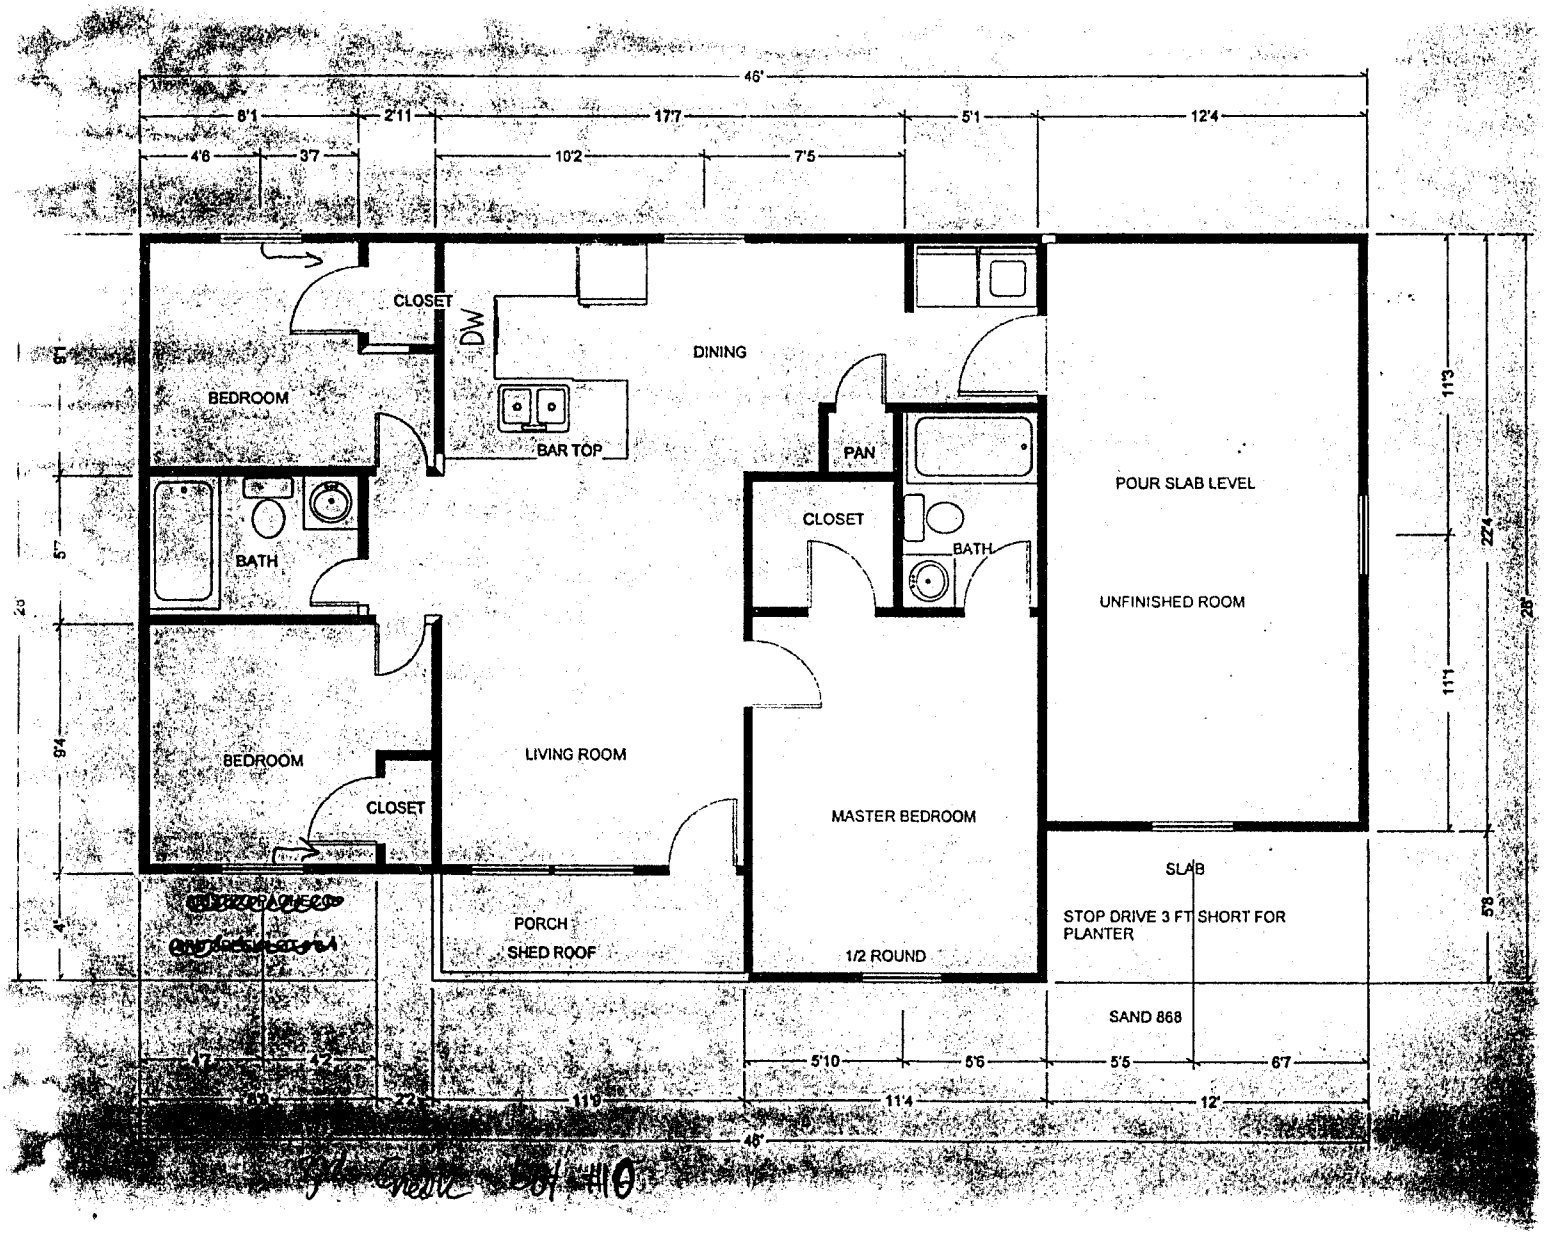

46'
8'1
2'11
17'7
5'1
12'4
4'6
3'7
10'2
7'5
CLOSET
DW
DINING
BEDROOM
BAR TOP
PAN
POUR SLAB LEVEL
CLOSET
BATH
BATH
UNFINISHED ROOM
BEDROOM
LIVING ROOM
CLOSET
MASTER BEDROOM
SLAB
PORCH
SHED ROOF
1/2 ROUND
STOP DRIVE 3 FT SHORT FOR PLANTER
SAND 868
5'10
5'6
5'5
6'7
11'9
11'4
12'
46'