
PUMP TANK DESIGN

SUBURBAN ACRES I LOT 55

ATTACHMENT TO PROPERTY DESCRIPTION # REPAIR

TAX MAP # 4753-55-4552

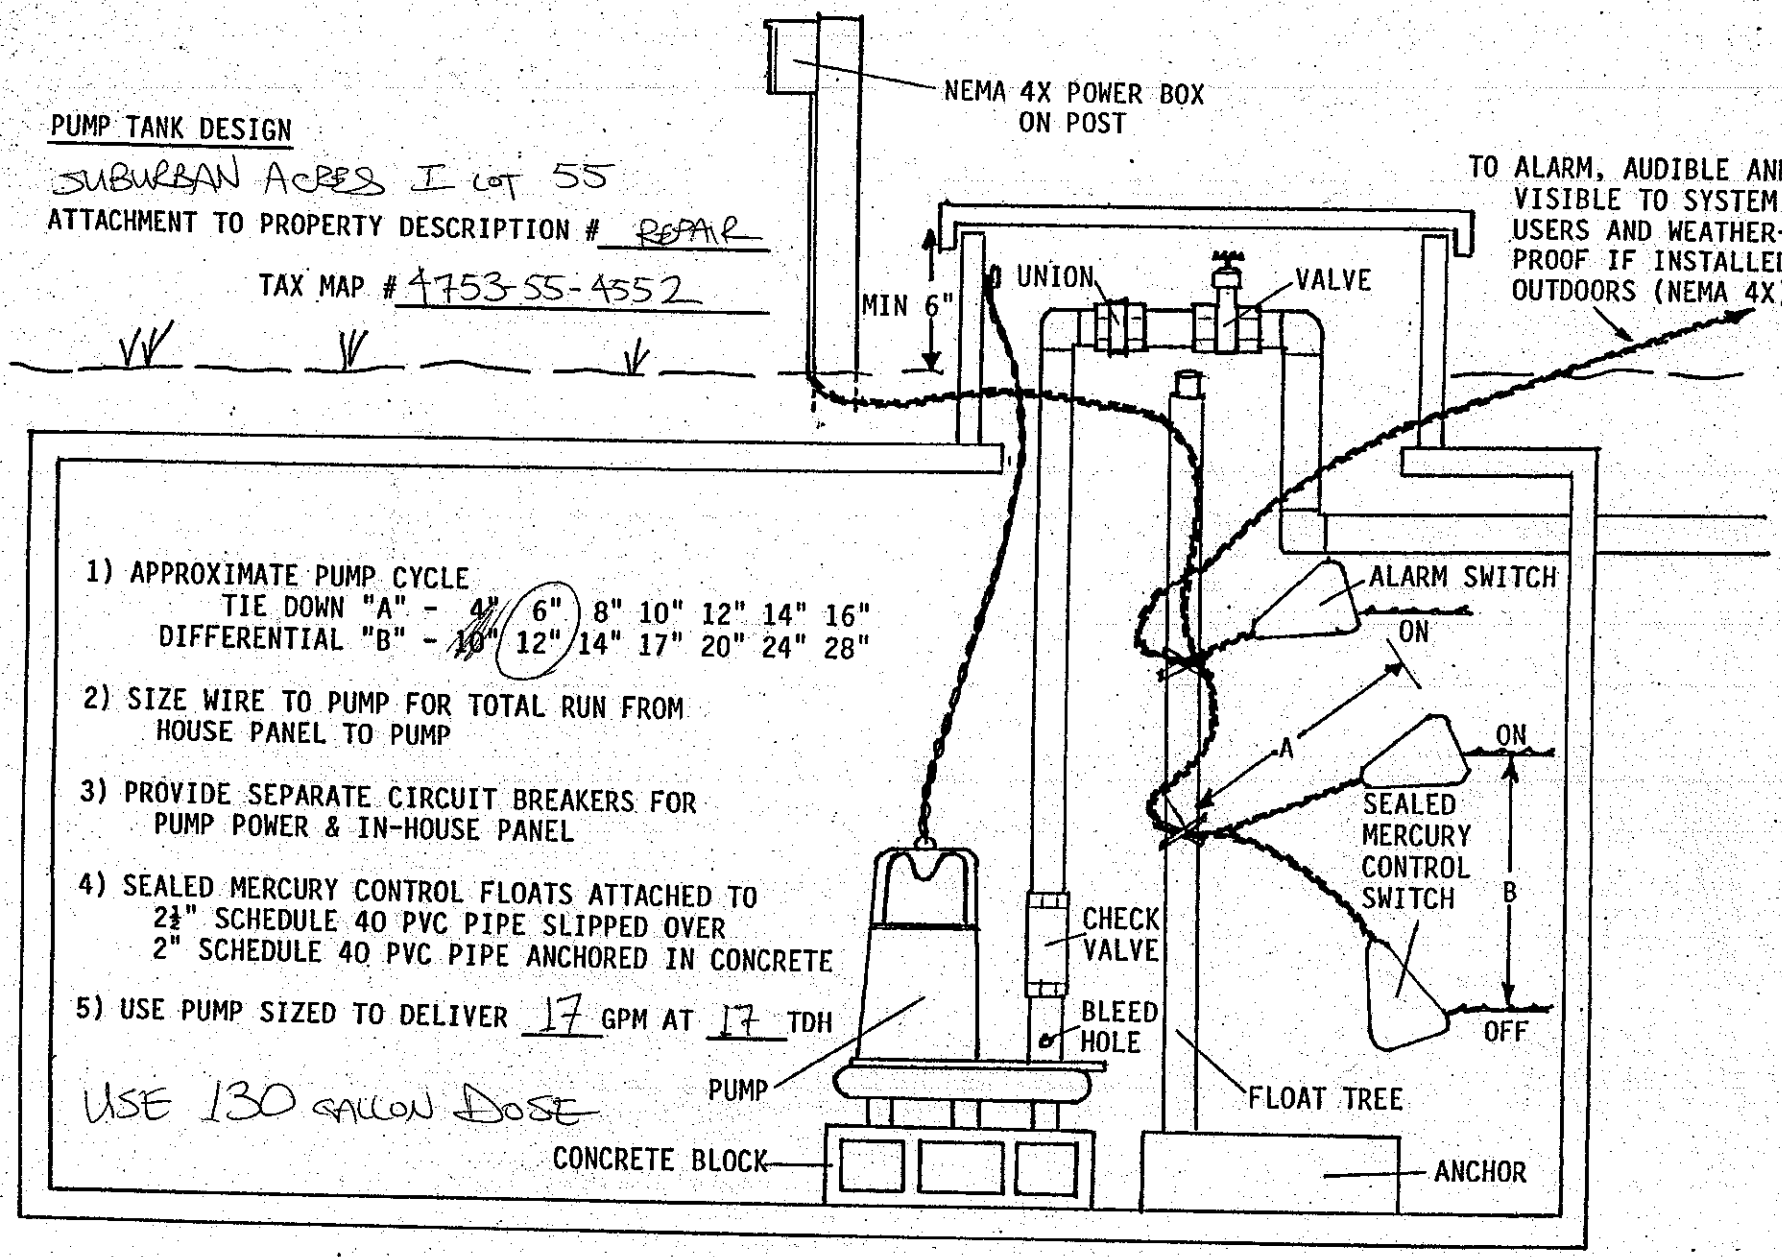

1) APPROXIMATE PUMP CYCLE

TIE DOWN "A" -	~~4"~~	6"	8"	10"	12"	14"	16"
DIFFERENTIAL "B" -	~~10"~~	12"	14"	17"	20"	24"	28"

2) SIZE WIRE TO PUMP FOR TOTAL RUN FROM HOUSE PANEL TO PUMP

3) PROVIDE SEPARATE CIRCUIT BREAKERS FOR PUMP POWER & IN-HOUSE PANEL

4) SEALED MERCURY CONTROL FLOATS ATTACHED TO
2½" SCHEDULE 40 PVC PIPE SLIPPED OVER
2" SCHEDULE 40 PVC PIPE ANCHORED IN CONCRETE

5) USE PUMP SIZED TO DELIVER 17 GPM AT 17 TDH


USE 130 GALLON DOSE

PRESSURE MANIFOLD DESIGN

SUBURBAN ACRES 1 LOT 55

ATTACHMENT TO P.D.# REPAIR

TAX MAP #4753-55-4552

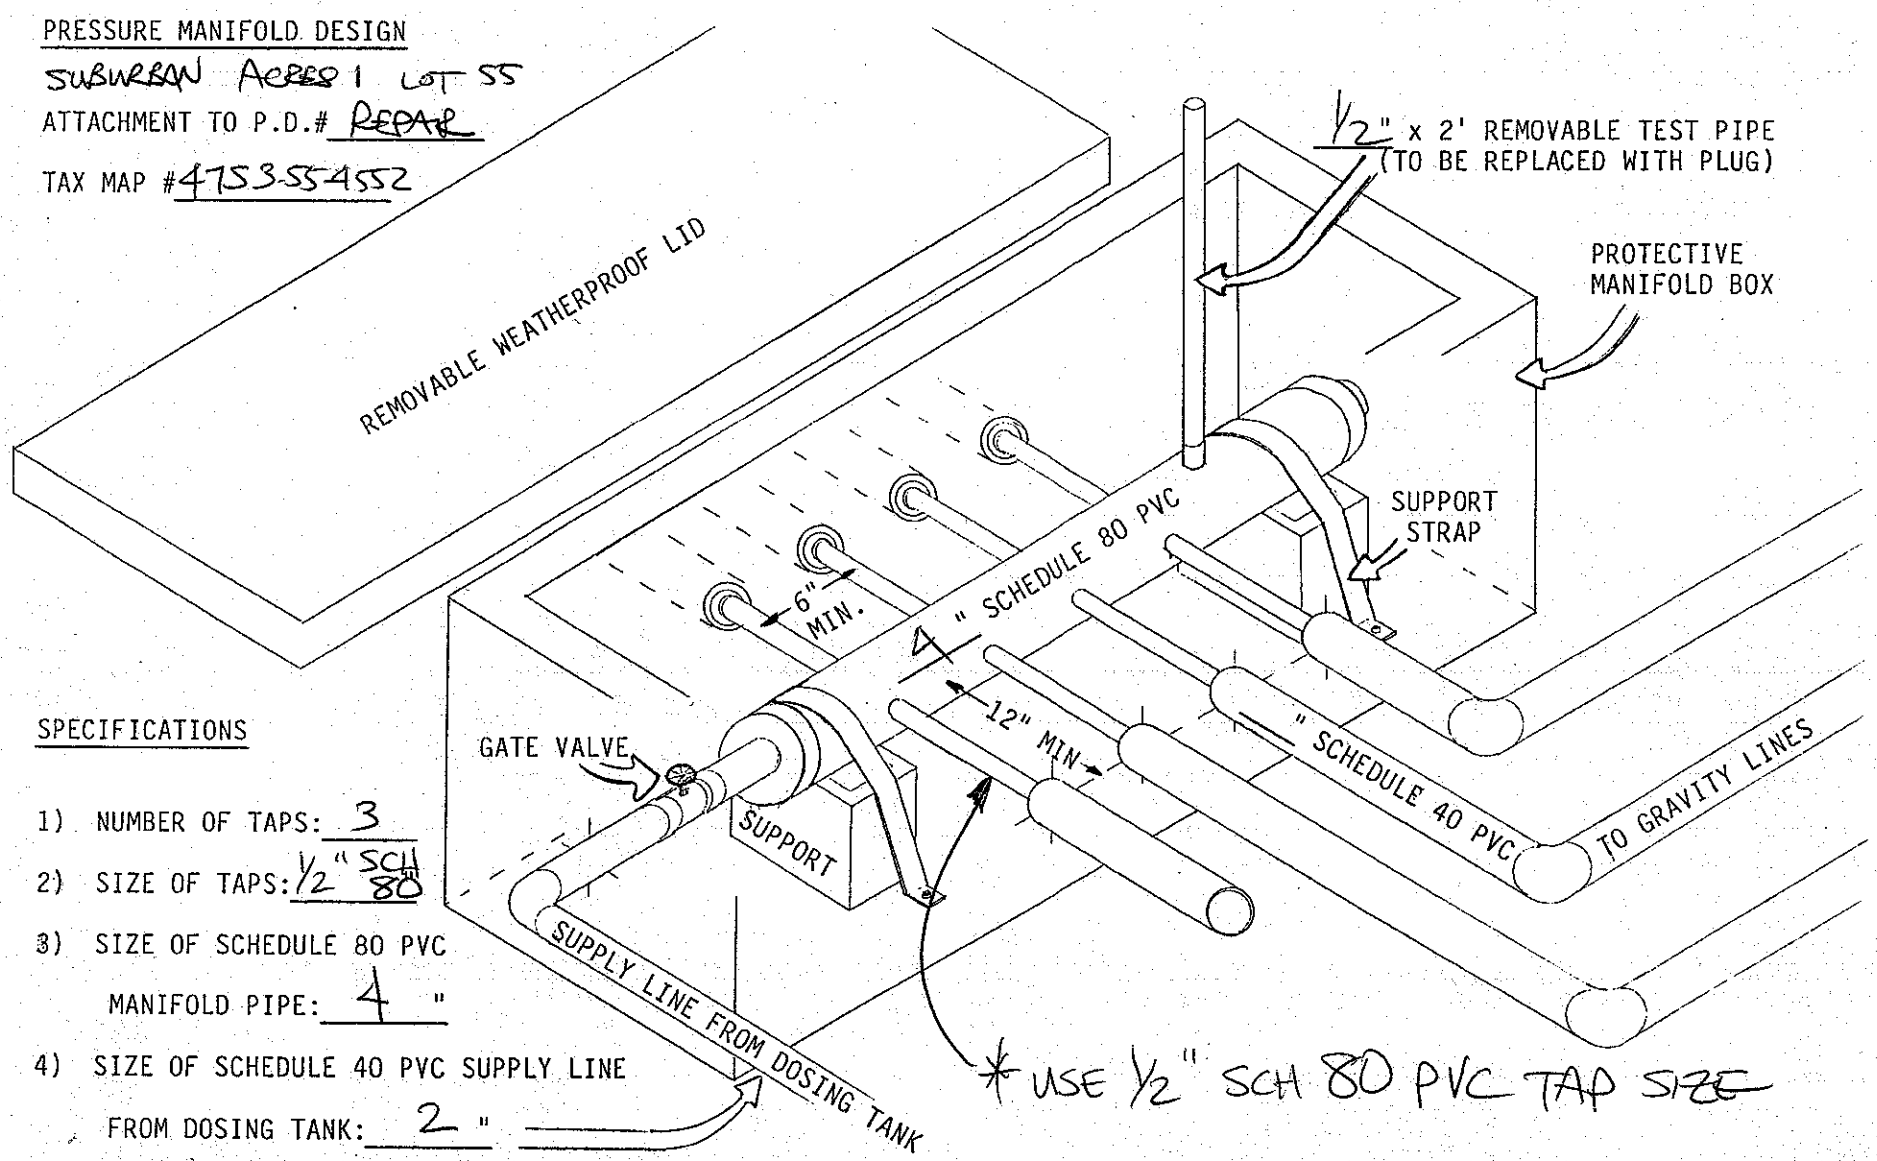

SPECIFICATIONS

1) NUMBER OF TAPS: 3

2) SIZE OF TAPS: ½" SCH 80

3) SIZE OF SCHEDULE 80 PVC MANIFOLD PIPE: 4 "

4) SIZE OF SCHEDULE 40 PVC SUPPLY LINE FROM DOSING TANK: 2 "