IREDELL COUNTY HEALTH DEPARTMENT *ENVIRONMENTAL HEALTH DIVISION*:

SITE PLAN WORKSHEET

SEE THE "SAMPLE SITE PLAN" BELOW. ***INCOMPLETE SITE PLANS WILL BE RETURNED TO YOU FOR COMPLETION AND MAY RESULT IN A DELAY IN THE ISSUANCE OF YOUR SEPTIC SYSTEM PERMIT!!!***

Place an (X) beside each item as you complete the site plan:

_X_ Property Line measurements are clearly identified... **_X_ All proposed structures are indicated...**

SHOW: proposed house or business footprint, wells, water lines, patios, pools and decks, and any other item that will occupy space on the site


_X_ Front and side setbacks from property line... **_X_ Preferred driveway location and configuration, preferred well location...**

_X_ Area you prefer your septic system to be placed... **_X_ North arrow, or other sufficient indicator of direction...**

Circle N/A on the following if appropriate:

_____ Location of septic systems and wells within 100' of your property..(N/A)


_____ Location of easements and rights of ways on your property..(N/A) **_____ Location of any designated wetlands on the property..(N/A)**

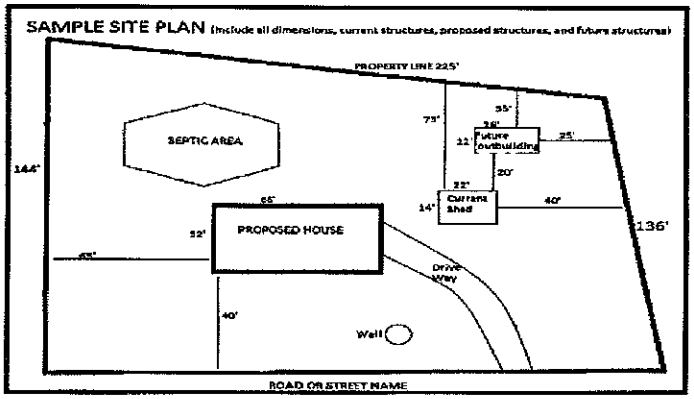

USE THIS SPACE TO DRAW YOUR SITE PLAN

Signature: _____ 12/22/15

REQUIRED **property owner or owner's legal representative signature.** **DATE**

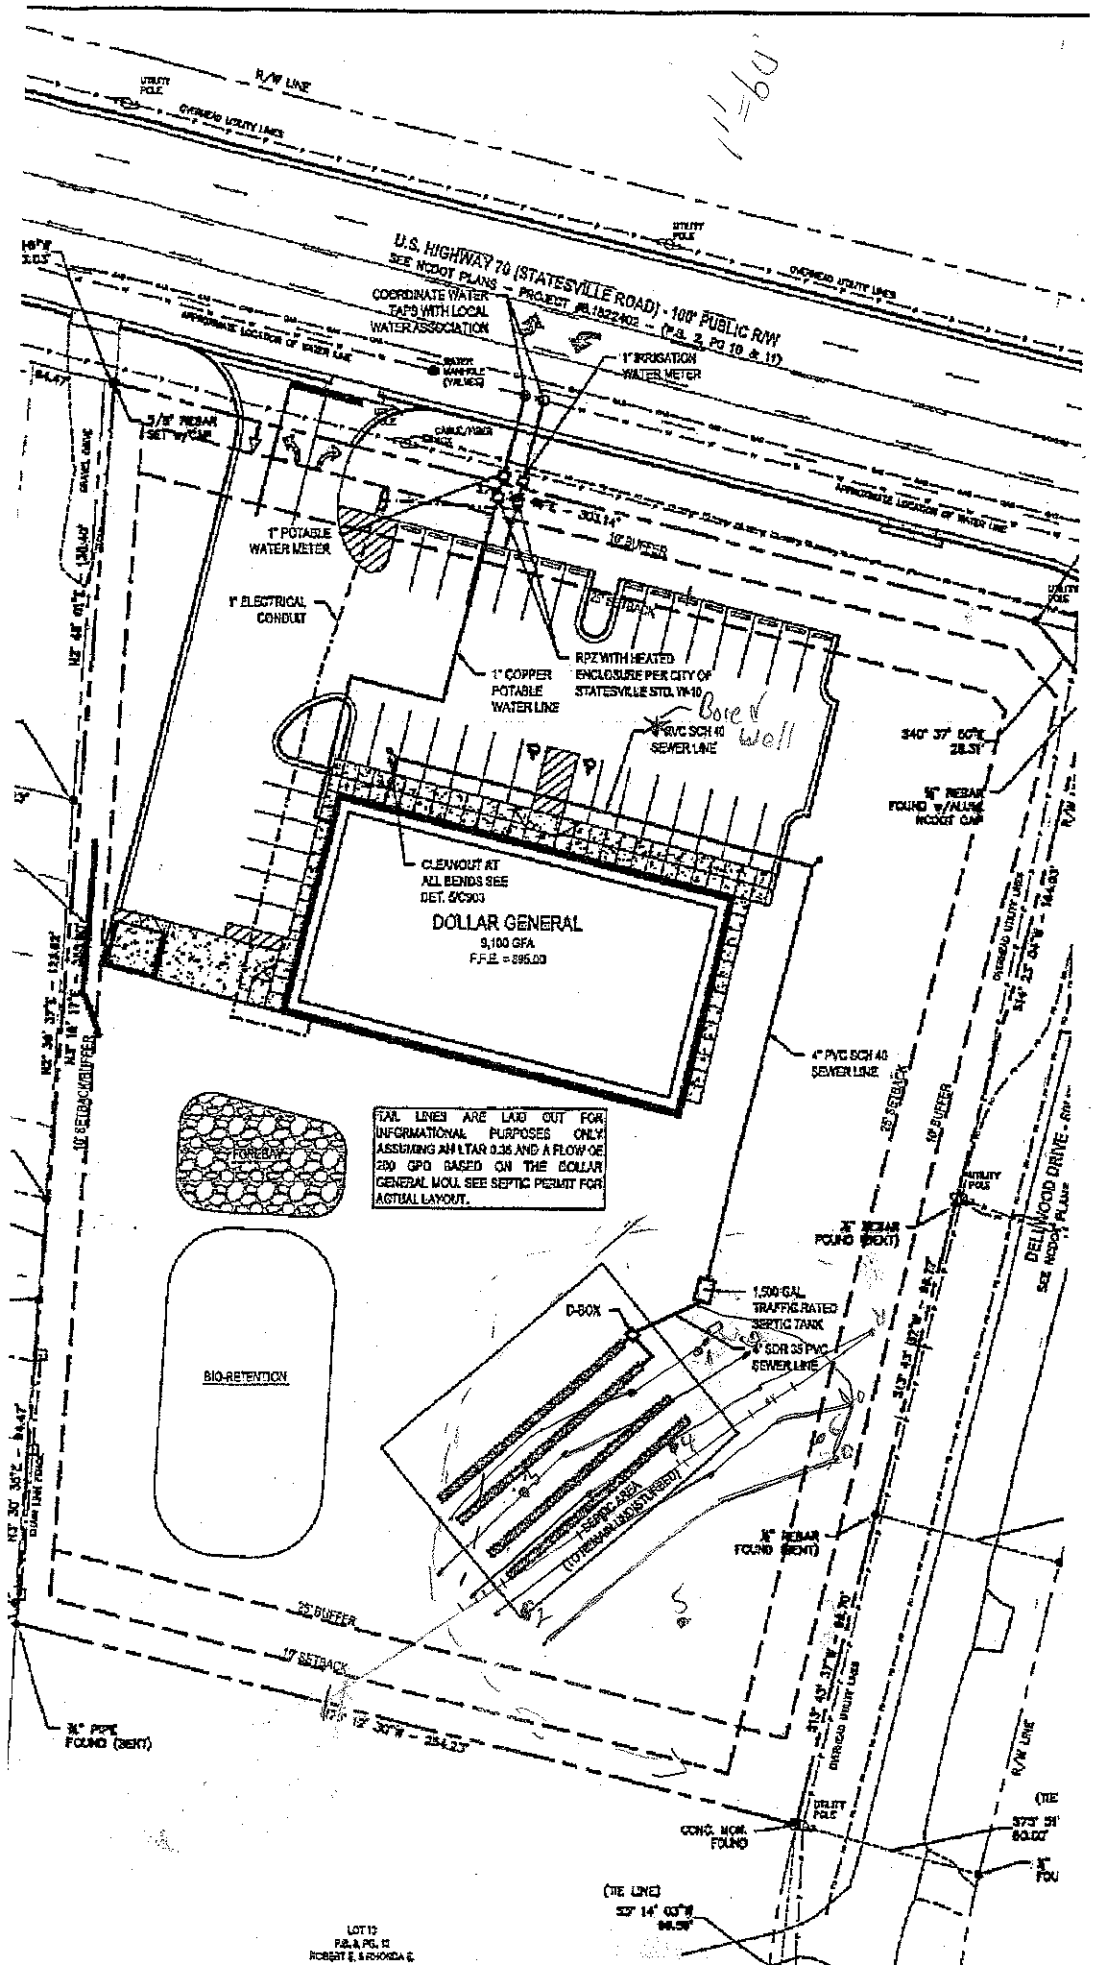

1"=60'

O-113
G-129
R-148
O-122
G-100

Existing well
12"-14" bored