REDELL COUNTY HEALTH DEPARTMENT
ENVIRONMENTAL HEALTH DIVISION
Application for SEPTIC REPAIR PERMIT

(THE ABOVE PERMIT DOCUMENTS WILL BECOME INVALID IF INFORMATION PROVIDED ON THIS APPLICATION IS FALSIFIED OR CHANGED, OR IF THE SITE IS ALTERED. THE IMPROVEMENT PERMIT IS VALID FOR EITHER 60 MONTHS OR WITHOUT EXPIRATION DEPENDING UPON DOCUMENTATION SUBMITTED - APPLICATION WITH SITE PLAN 60 MONTHS, APPLICATION WITH COMPLETE, SCALED PLAT WITHOUT EXPIRATION. SEE 15A NCAC 18A .1937(f) FOR DETAILS)

1. APPLICATION FOR: ___ Improvement Permit ___ Authorization To Construct ___ BOTH _X_ Existing System Inspection

2. Page 2: *Site Plan Worksheet* Form MUST Accompany This Application
The following optional attachments may also be submitted: _✓_ Survey Plat, Scaled no more than 1 Inch = 60 Feet
Place check ( ) beside whichever is submitted if applicable ___ Custom Site Plan, Scaled no more than 1 Inch = 60 Feet

3. Applicant Information:

Applicant Name	Mailing Address	Home Phone #	Alternate Phone #
Gene Kaiser	P.O. Box 552 Statesville NC 28677	704-873-4374	704-929-0840
Owner Name	Mailing Address	Home Phone #	Alternate Phone #
Harvey Holdings, Inc.	P.O. Box 552 Statesville, NC 28677	704-873-4374	704-929-0840

4. Property Information:

Street Address	Subdivision Name	Section/Phase and Lot Number
2088 Salisbury Highway		

Driving Directions: I-77 South to exit 49A, head east on Old 70, through 4 traffic lights, see Statesville Distribution Services warehouse on right - drain field is east of 3rd most southern building.

5. RESIDENTIAL Site Development Information: *(Check or Complete ALL that apply)*

( ) New, Single Family Residence
( ) New, Multi-Family Residence
( ) Expansion of Existing Septic System
(X) Repair To Failing Septic System
( ) Other ___

Maximum Number of Bedrooms ___
Maximum Number of Occupants ___
If Expansion, Current Number of Bedrooms ___

( ) Crawl Space Foundation?
( ) Concrete Slab Foundation?
( ) Basement w/Plumbing?
( ) Basement w/out Plumbing?

IF Non-Residential Site Development:
Type of Business: Transportation / Warehousing
Square Footage of Building: Warehouse - 90,000 / office - 5,800 / shop - 3000
Maximum Number of Employees: 20 - 30 future
Maximum Number of Seats: ← toilets? 8

6. Proposed Water Supply:

( ) New Well ( ) Existing Well ( ) Community Well ( ) City Water ( ) Other Public Water

7. Desired Septic System Type: *(You may rank in order of preference, if any)* **EXISTING SYSTEM**

( ) Alternative ( ) Conventional ( ) Innovative ( ) Modified Conventional ( ) Other ___ ( ) No Preference

8. Please Answer The Following To The Best of Your Ability:

( ) Yes ( ) No Does the site contain any jurisdictional wetlands?
( ) Yes ( ) No Is any non-domestic sewage (i.e. industry) to be generated?
( ) Yes ( ) No Is the site subject to approval by any other public agency?

I have read this application and certify that the information provided herein is true, complete, and correct. Authorized county and state officials are granted right of entry to conduct necessary inspections to determine compliance with applicable laws and rules. I understand that I am solely responsible for the proper identification and labeling of all property lines and corners and making the site accessible so that a complete site evaluation can be performed.

9. Signature: Gene Kaiser, for Harvey Holdings, Inc. — 11/24/2011
Property owner or owner's legal representative signature (SIGNATURE REQUIRED) — DATE

IREDELL COUNTY HEATLH DEPARTMENT
ENVIRONMENTAL HEALTH DIVISION
PAGE 2: *SITE PLAN WORKSHEET*

SEE THE "SAMPLE SITE PLAN" BELOW. *INCOMPLETE SITE PLANS WILL BE RETURNED TO YOU FOR COMPLETION AND MAY RESULT IN A DELAY IN THE ISSUANCE OF YOUR SEPTIC SYSTEM PERMIT!!!*

Place an (X) beside each item as you complete the site plan:

- ___ Property Line measurements are clearly identified...
- ___ All proposed structures are indicated...
  SHOW: proposed house or business footprint, wells, water lines, patios, pools and decks, and any other item that will occupy space on the site
- ___ Front and side setbacks from property line...
- ___ Preferred driveway location and configuration, preferred well location...
- ___ Area you prefer your septic system to be placed...
- ___ North arrow, or other sufficient indicator of direction...


Circle N/A on the following if appropriate:


- ___ Location of septic systems and wells within 100' of your property... N/A
- ___ Location of easements and rights of ways on your property... N/A
- ___ Location of any designated wetlands on the property... N/A

Signature: X Steve Kain for Harvey Holdings, Inc. 4/27/11

REQUIRED property owner or owner's legal representative signature. **DATE**

USE THIS SPACE TO DRAW YOUR SITE PLAN

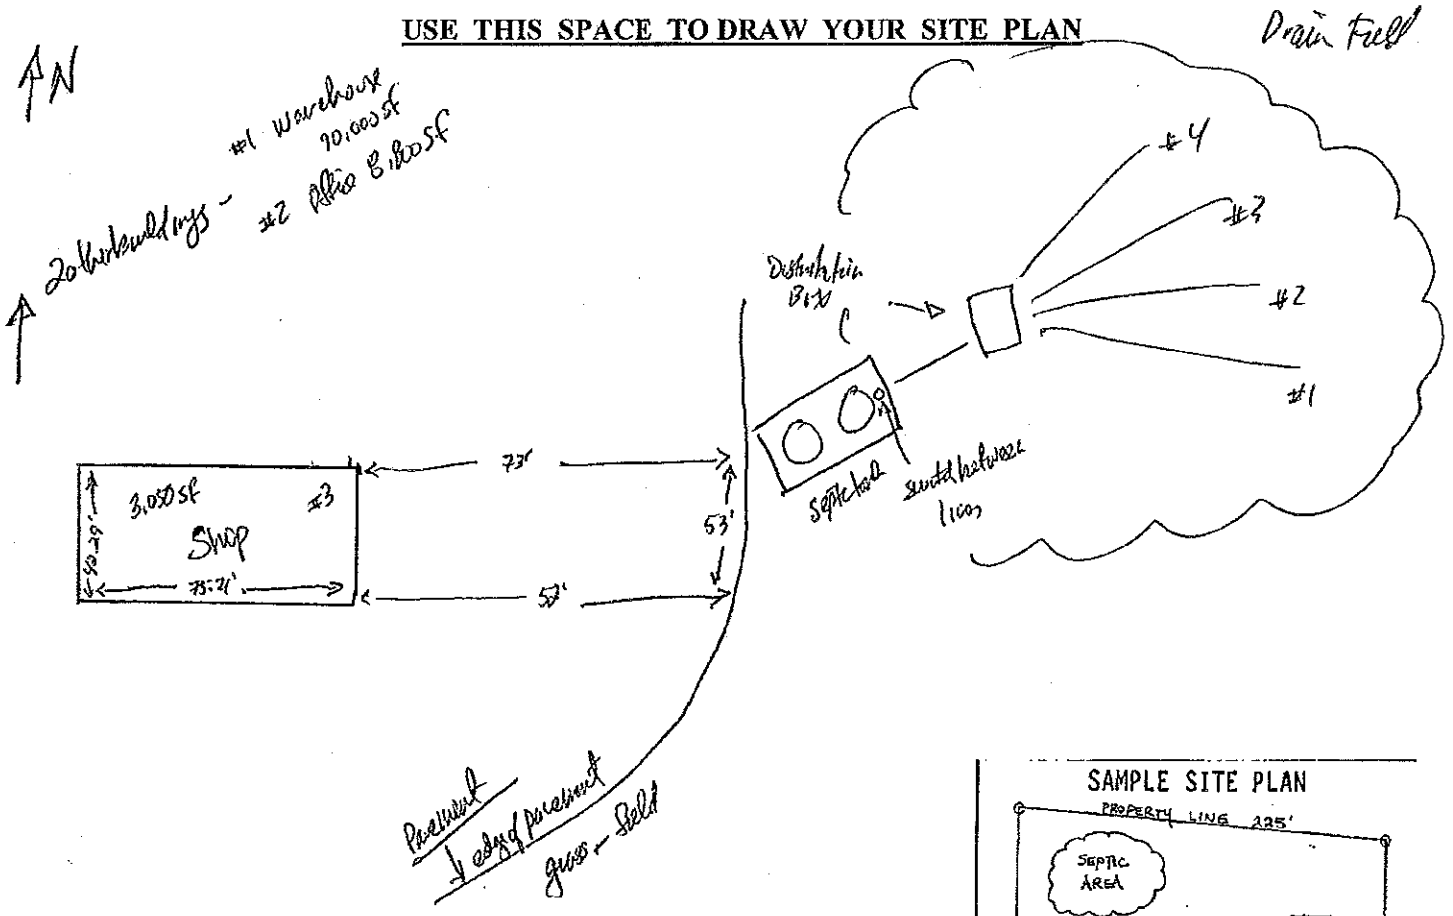

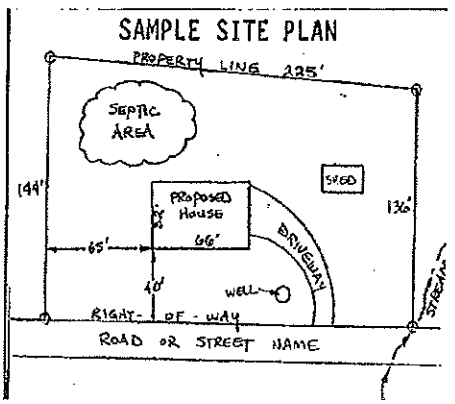

White Copy – Environmental Health Yellow Copy – Applicant

C:\Users\dlutz\AppData\Local\Microsoft\Windows\Temporary Internet Files\OLK63F0\Application For Septic System Repair Permit.doc