
S/m Anderson 50203 Attn: Elizabeth From: Bruce

072

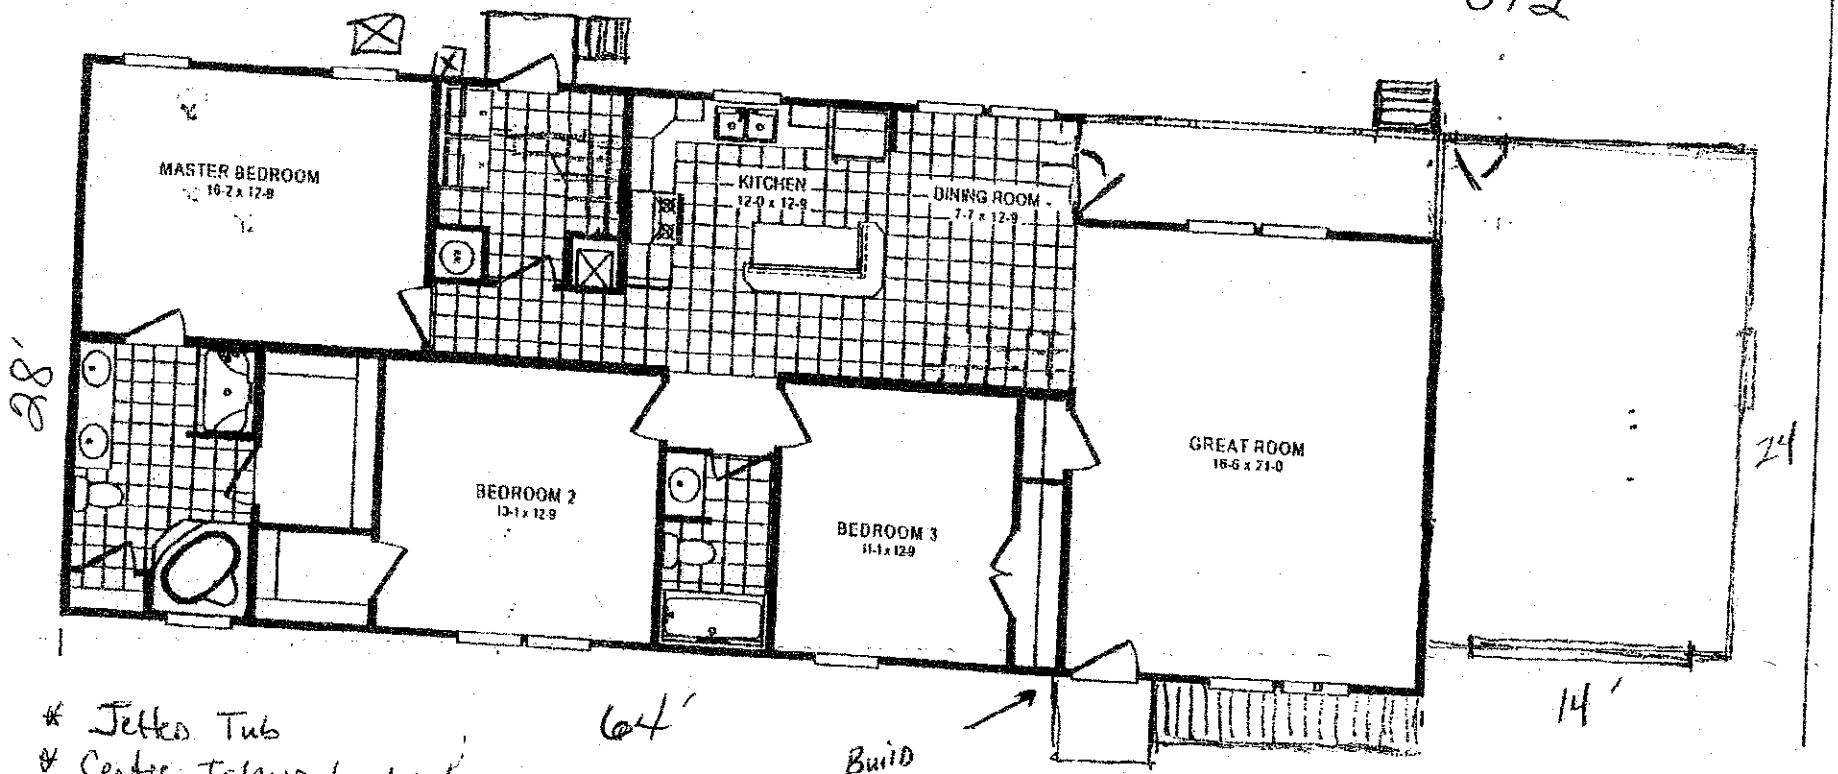

Build Level w/ Door

* Jetted Tub
* Center Island level w/ Overhang.
* Siding - Bone
* Shutter - Cranberry
* Shingle - Weatherwood
* Block - Stucco
* Cornice/Chair Rail
* Timber Maple Cab.
* Distressed Look 61 M
* Tops - Milano Quartz
* Drapes - Winter Tan
* Ceramic - Surprise

9/21 SA

9/21 BA

Acknowledgement Of Plans Submittal ONLY!

Date 11-16-11

Date 10/10/11

From:CLAYTON HOMES 072 704 872 1198 09/29/2011 12:47 #022 P.002/003