5-2-03

APPROVED 4 BEDROOM PLAN

Acknowledgement Of Plans Submittal ONLY!


To: LORNE COOK FREDERICK CO. HEALTH DEPT

From: JIM RARKLEY

Date 5-5-03

Date

FLOOR PLAN FOR

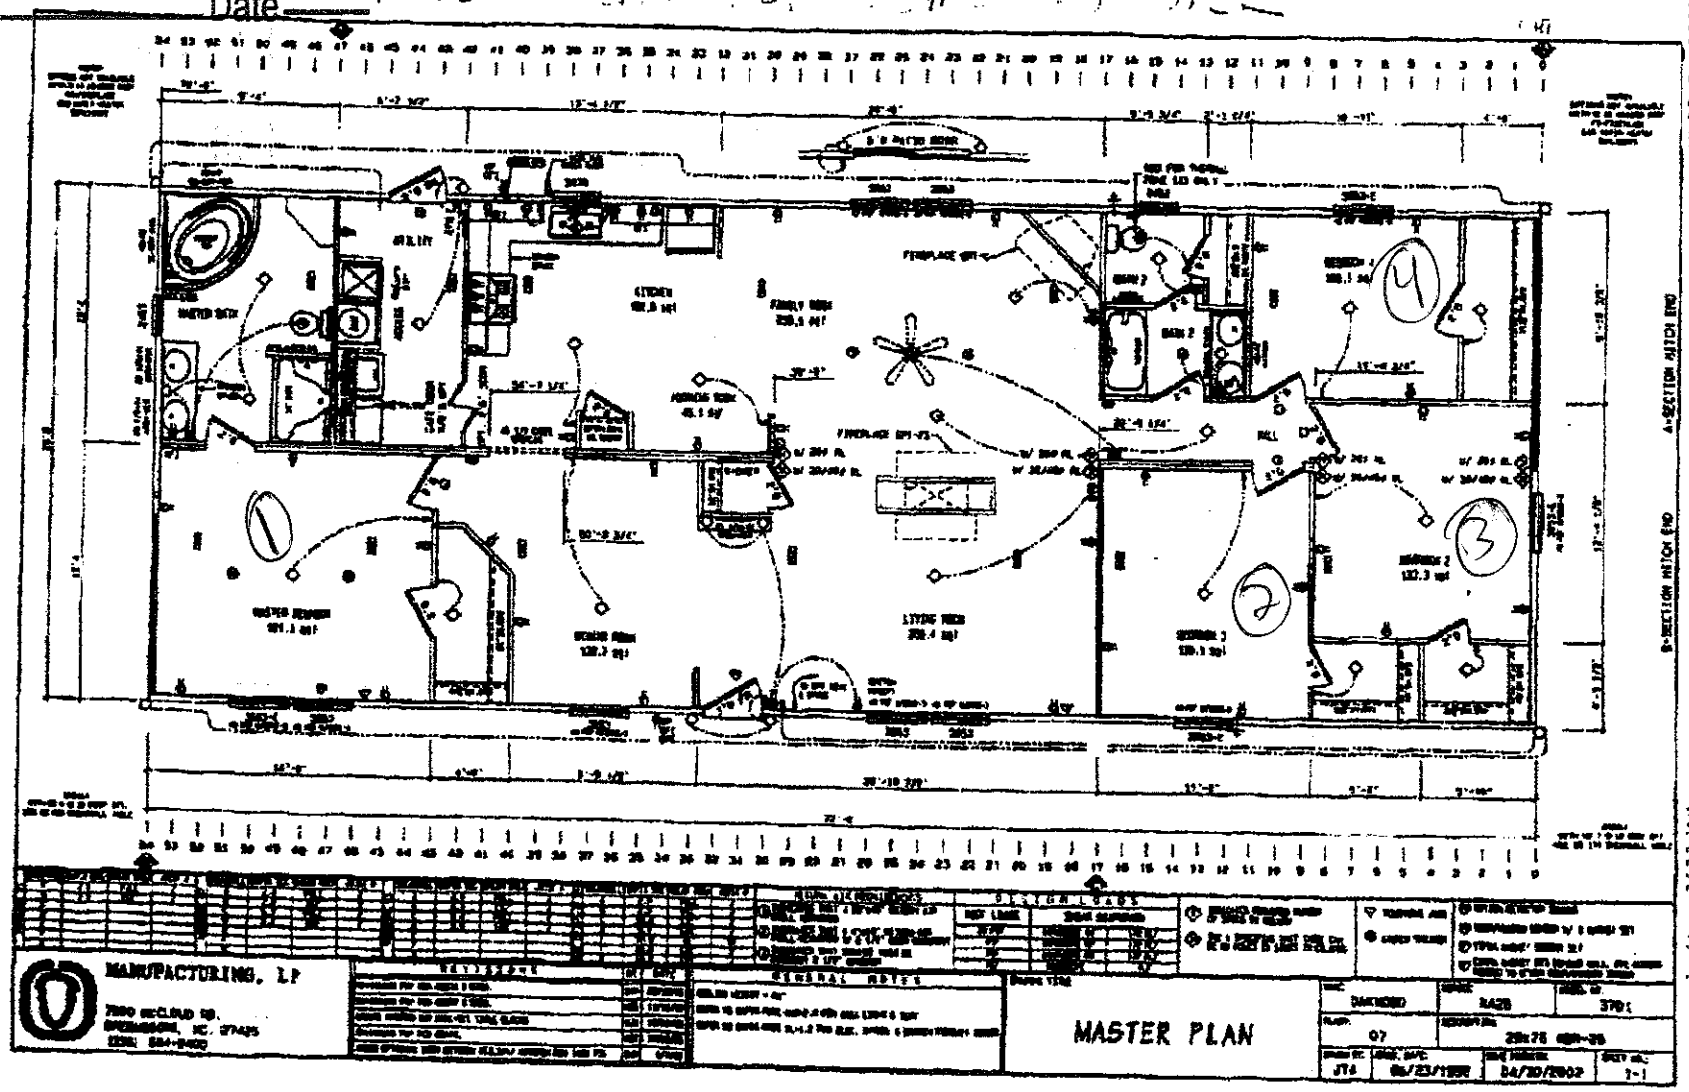

HOME FOR LOT #9 FOURTH CREEK CROSSING
28X72 4BR

May-02-03 08:32A ACREAGE INVESTMENTS UNLTD 704 567 2910 P.01
May 02 03 09:22a Revae Bostwick 704-873-4030 P.1