
Part of Permit for
Iredell County Animal
Shelter
3-2-95

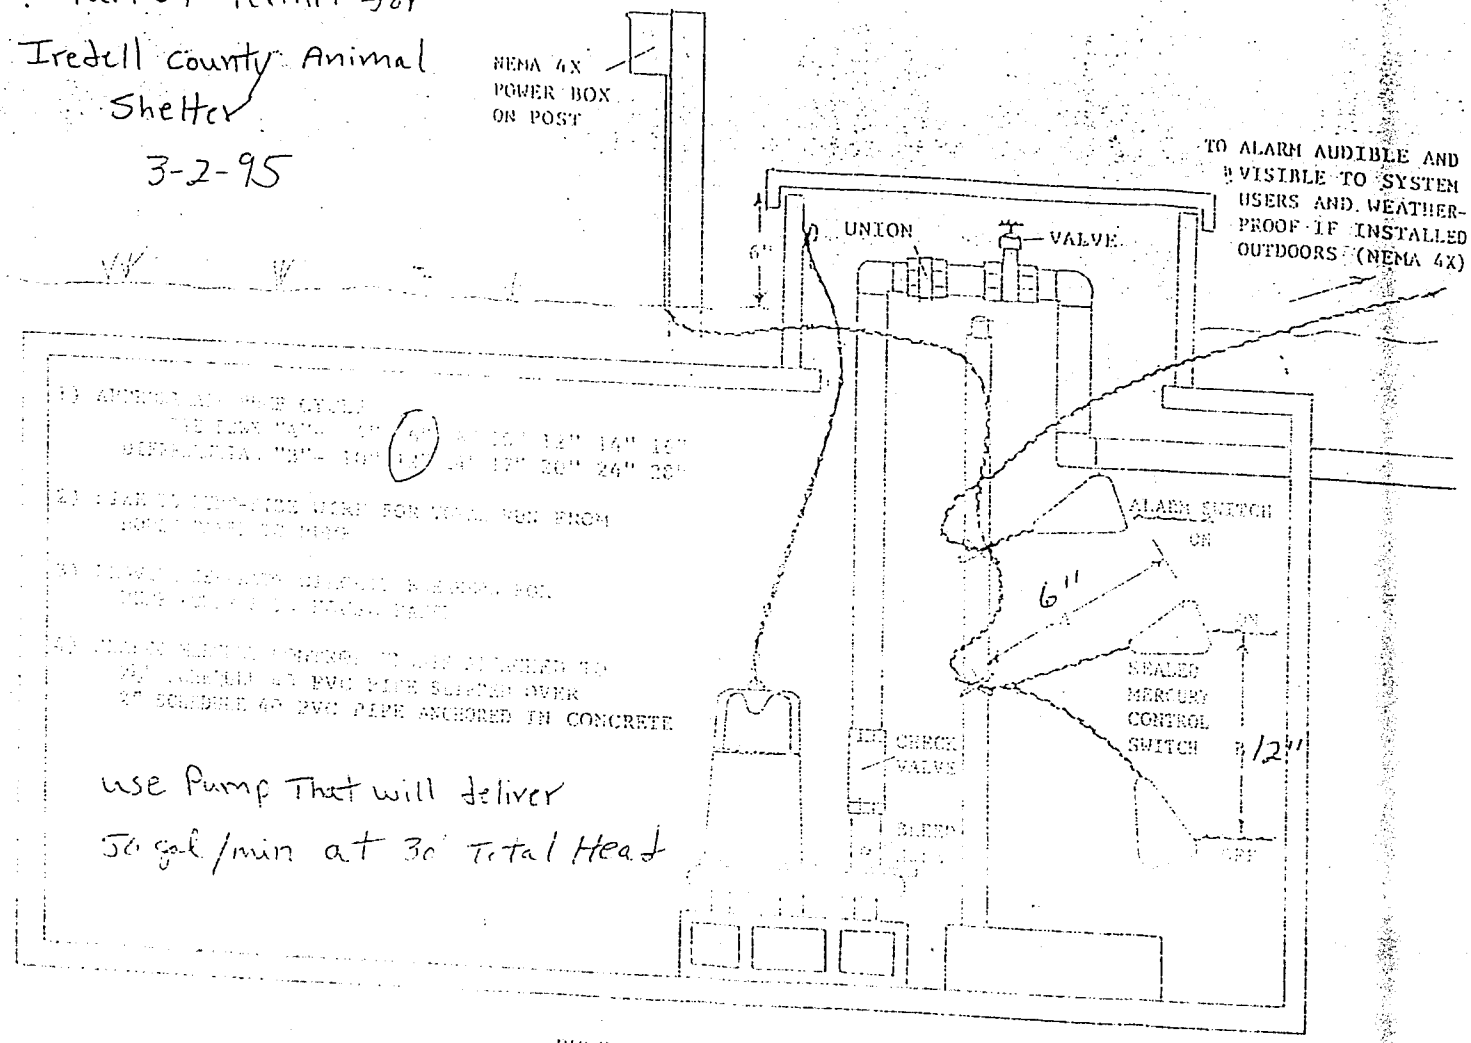

PUMP TANK DESIGN

Σ 6 2 0 0 0