12464

IREDELL COUNTY HEALTH DEPARTMENT

(SEPTIC TANK) IMPROVEMENTS PERMIT AND CERTIFICATE OF COMPLETION
(Ground Absorption Sewage Disposal System -- G. S. Chapter 130-Article 13C)

OWNER OR CONTRACTOR Tharpe Co Inc DATE 2-28-91 PERMIT NO. 11E-A-192

PHONE: Business 872 5231 Home

LOCATION 64 E TL on old mocksville Rd Past Davis Hospital 1/4 mi on left. S. R. No.

SUBDIVISION NAME LOT NO. SECTION OR BLOCK NO.

House ( ) Mobile Home ( ) Business (✓) Other Expanding to 36 Employees adding mod. unit.

No. Bedrooms No. Bathrooms

Garbage Disposal Unit Yes ( ) No ( )

Auto. Dishwasher Yes ( ) No ( )

Auto. Wash. Machine Yes ( ) No ( )

Site Suitable Yes ( ) No ( )

Character & Porosity of Soil Clay

Percolation Rate 14


Topography 2 to 6%

Depth to Water Table 10'+

Rock or other impervious formations none

Lot Area

Basement with Plumbing Basement without Plumbing No Basement

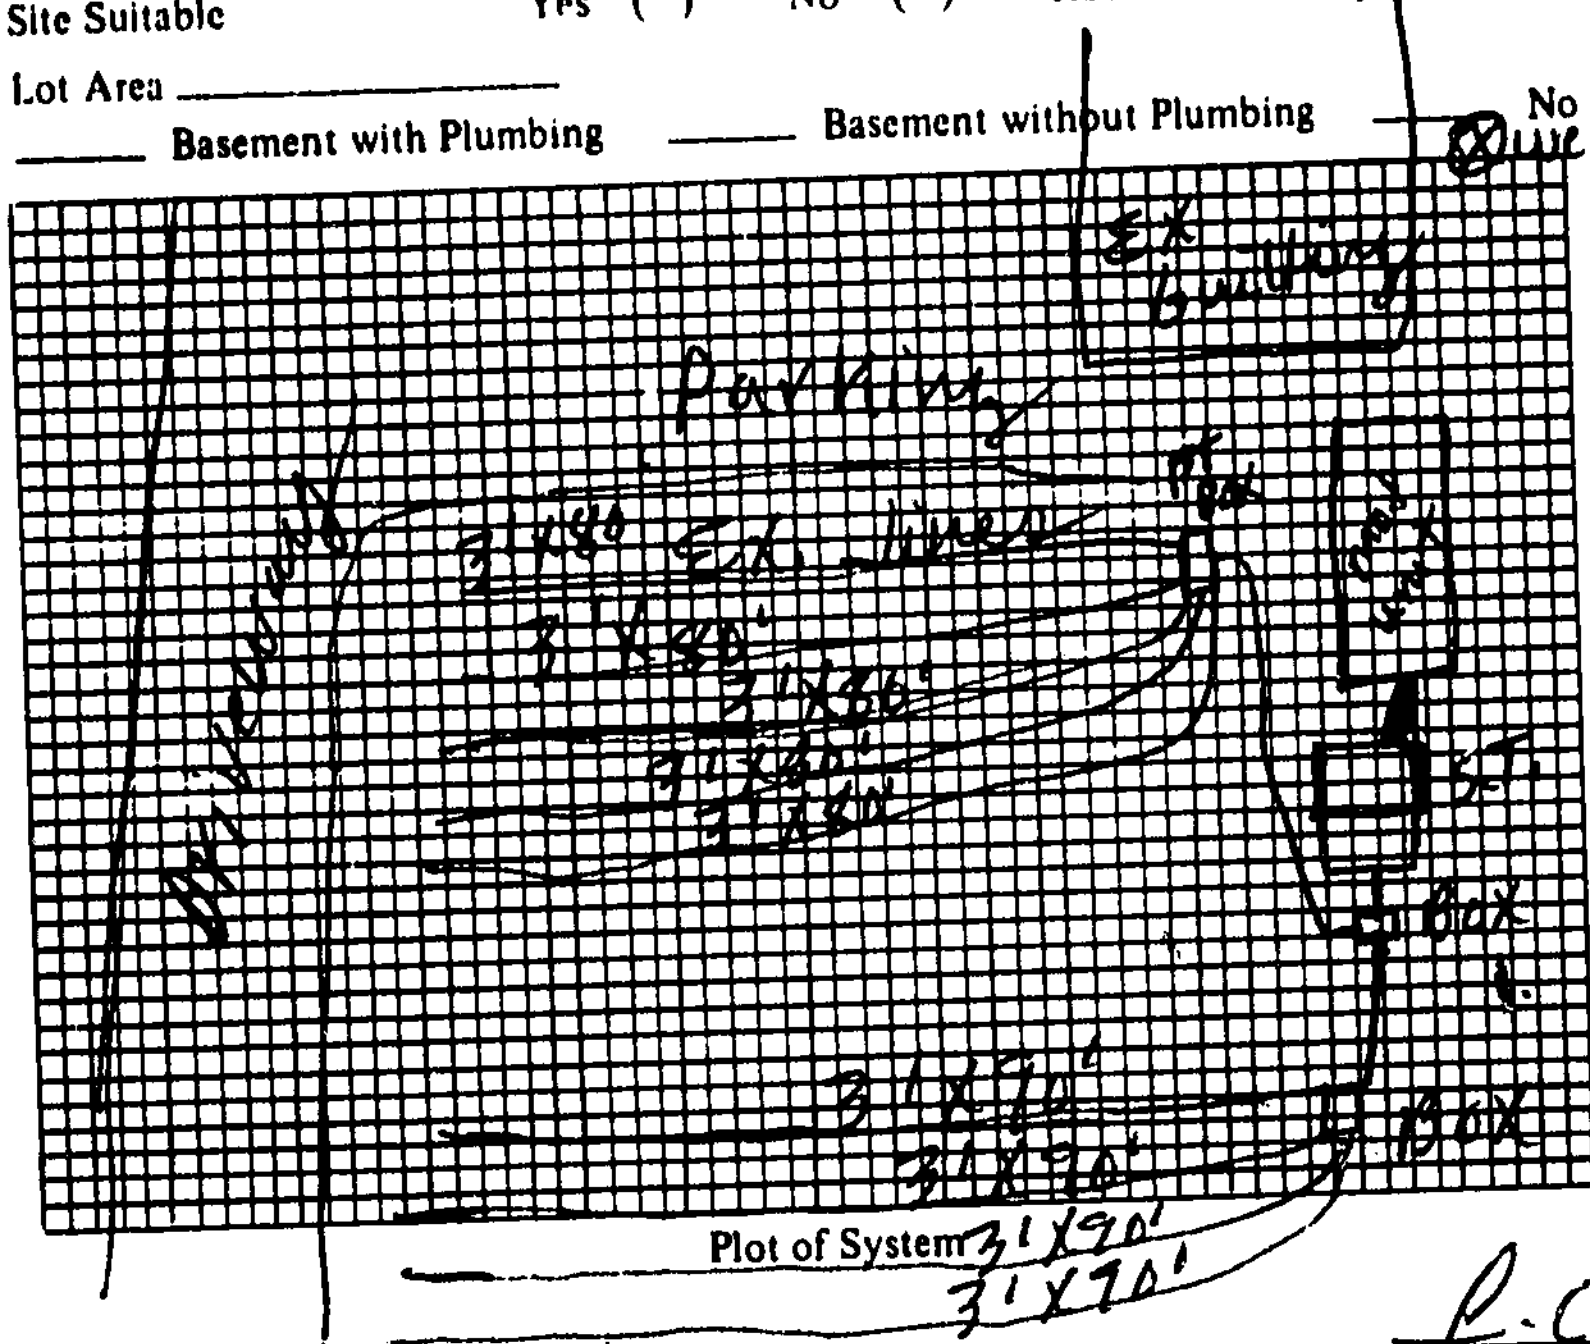

Plot of System

Size of Tank 1500 Gals.

NEW Nitrification Field: 4

No. of Lines

Sq. Ft. 1080 Linear Ft. 360

Depth of Stone in Lines 12"

Water Supply: Individual (✓)

Public ( )

Installed by J. C. Forysth

I understand and agree to install septic tank system as specified on this Improvements Permit.

Signed:

old 1250 S.T. was Filled In would be under mod unit.

IMPROVEMENTS PERMIT BY J. C. Moore

COMMENTS: Total old + New lines 760 Linear'

CERTIFICATE OF COMPLETION BY J. C. Moore DATE 2-28-91

EXISTING SYSTEM CHECKED BY: DATE

CONSTRUCTION MUST COMPLY WITH ALL OTHER APPLICABLE STATE AND LOCAL REGULATIONS.

Permit is VOID if any unauthorized changes are made in installation of system and/or if any false information is supplied in making Improvements Permit.

Health Dept. Copy: White Inspection Dept. Copy: Yellow Sanitarian's Copy: Pink Owner's Copy: Gold