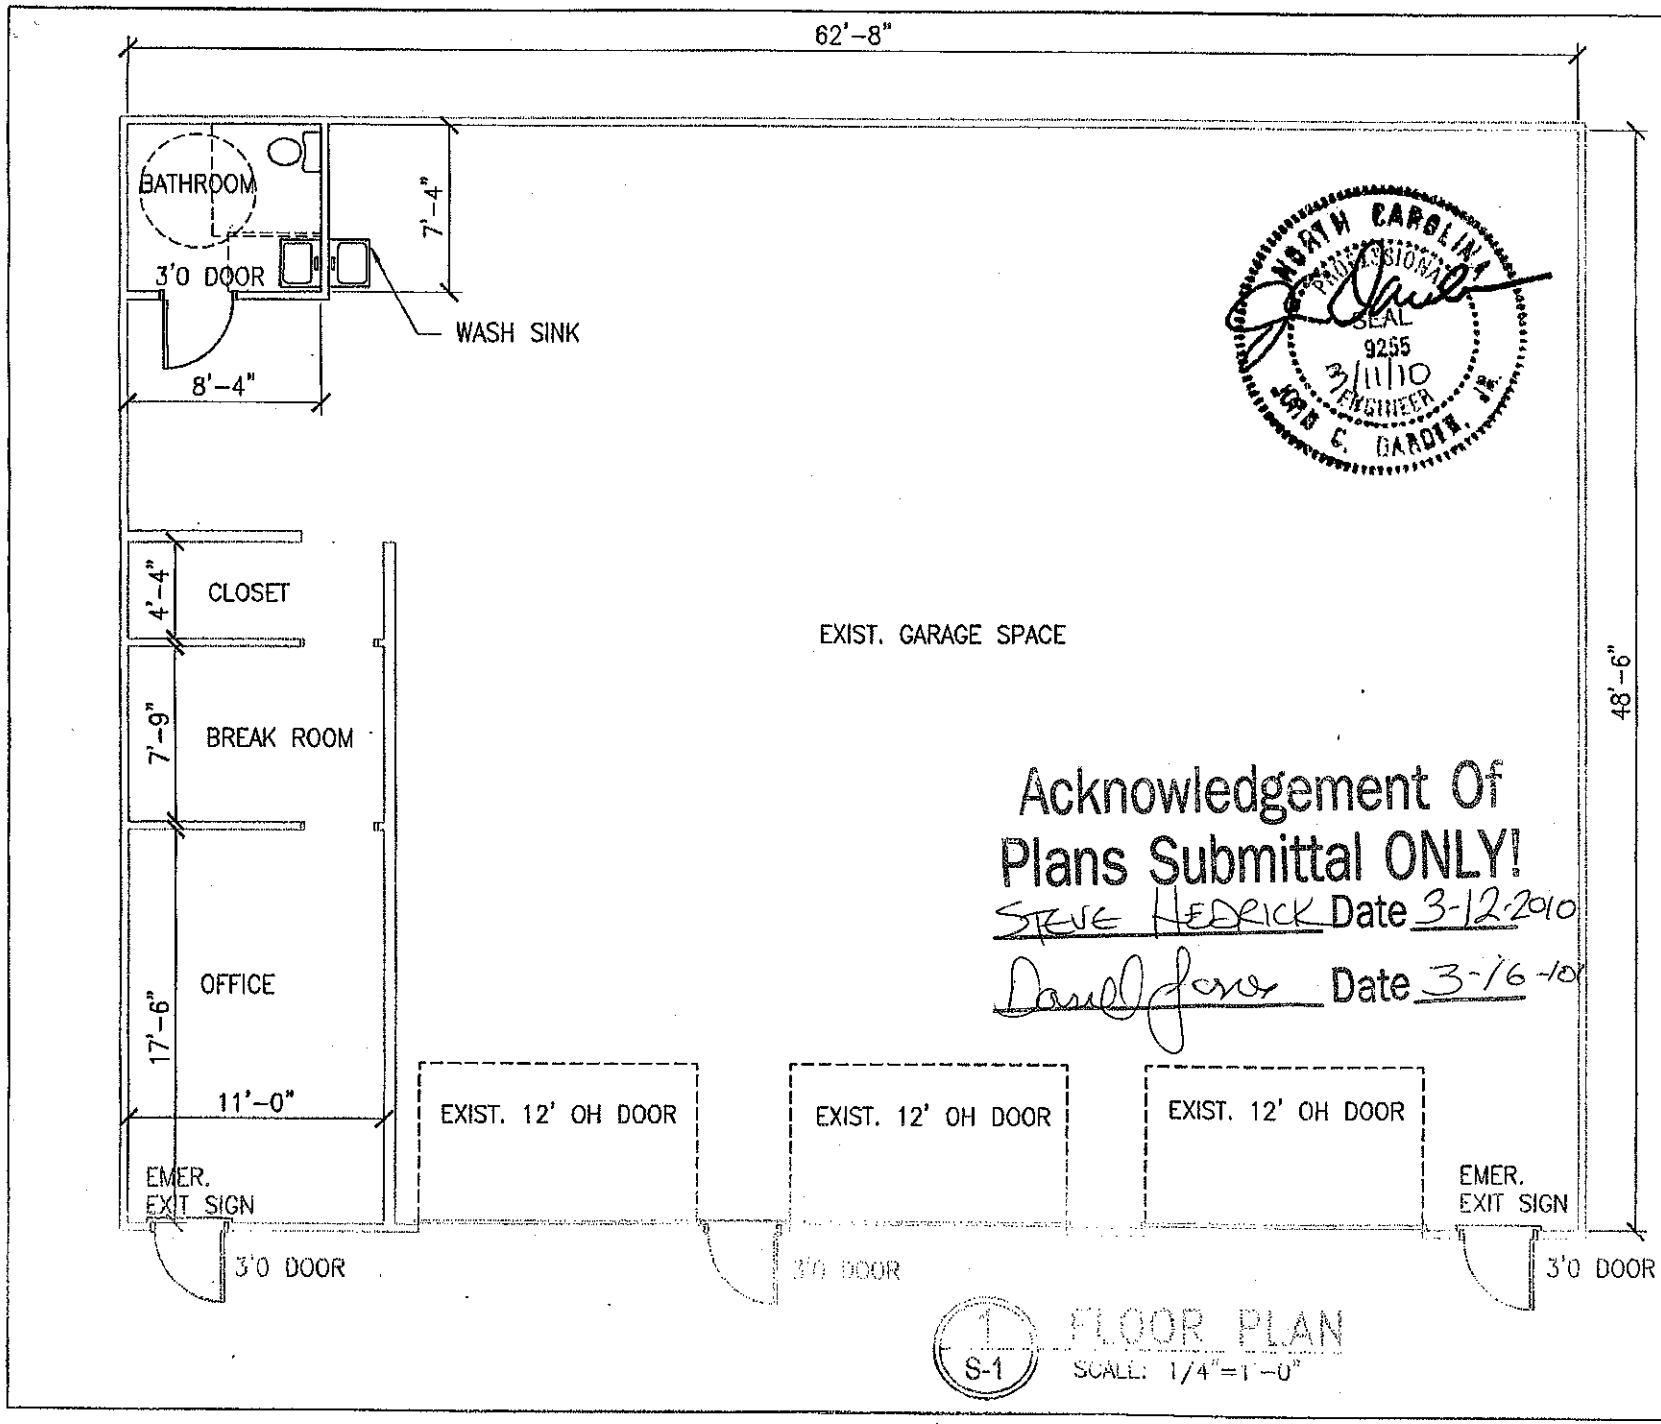


DARDEN ENGINEERING SERVICES
184 A-2 ROLLING HILLS ROAD
MOORESVILLE, N.C. 28117
PHONE NO. 704-663-7738
FAX NO. 704-663-0319
EMAIL: info@Gardenerej.com

SCALE: AS NOTED
PROJ. NO.: 10-020

©DARDEN ENGINEERING SERVICES

DARRELL JONES
1169 TURNERSBURG HWY
STATESVILLE, NC

S-1