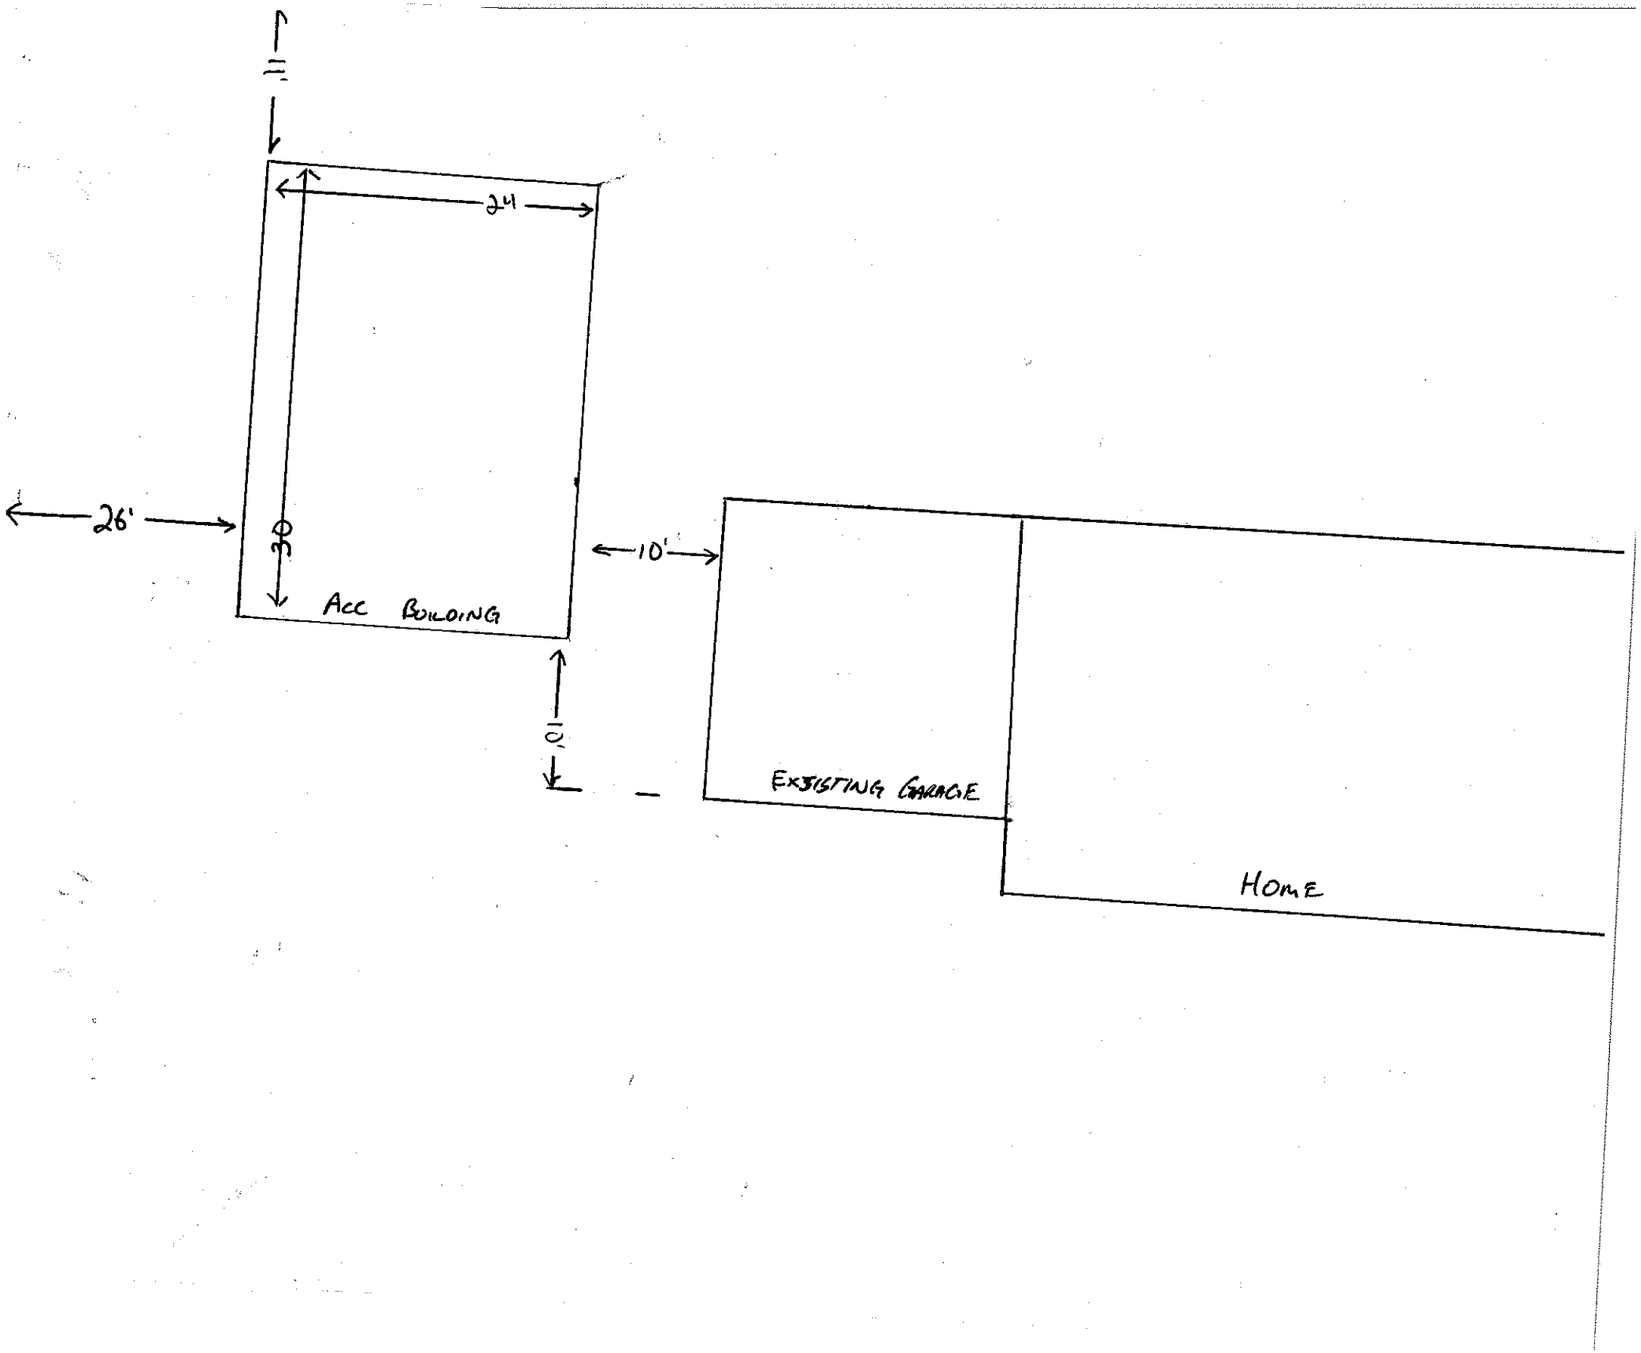

24'
26'
30'
ACC BUILDING
10'
10'
EXISTING GARAGE
HOME