
NOTE:
FOR GENERAL NOTES & GENERAL FRAMING NOTES, REFER TO SHEET 5.

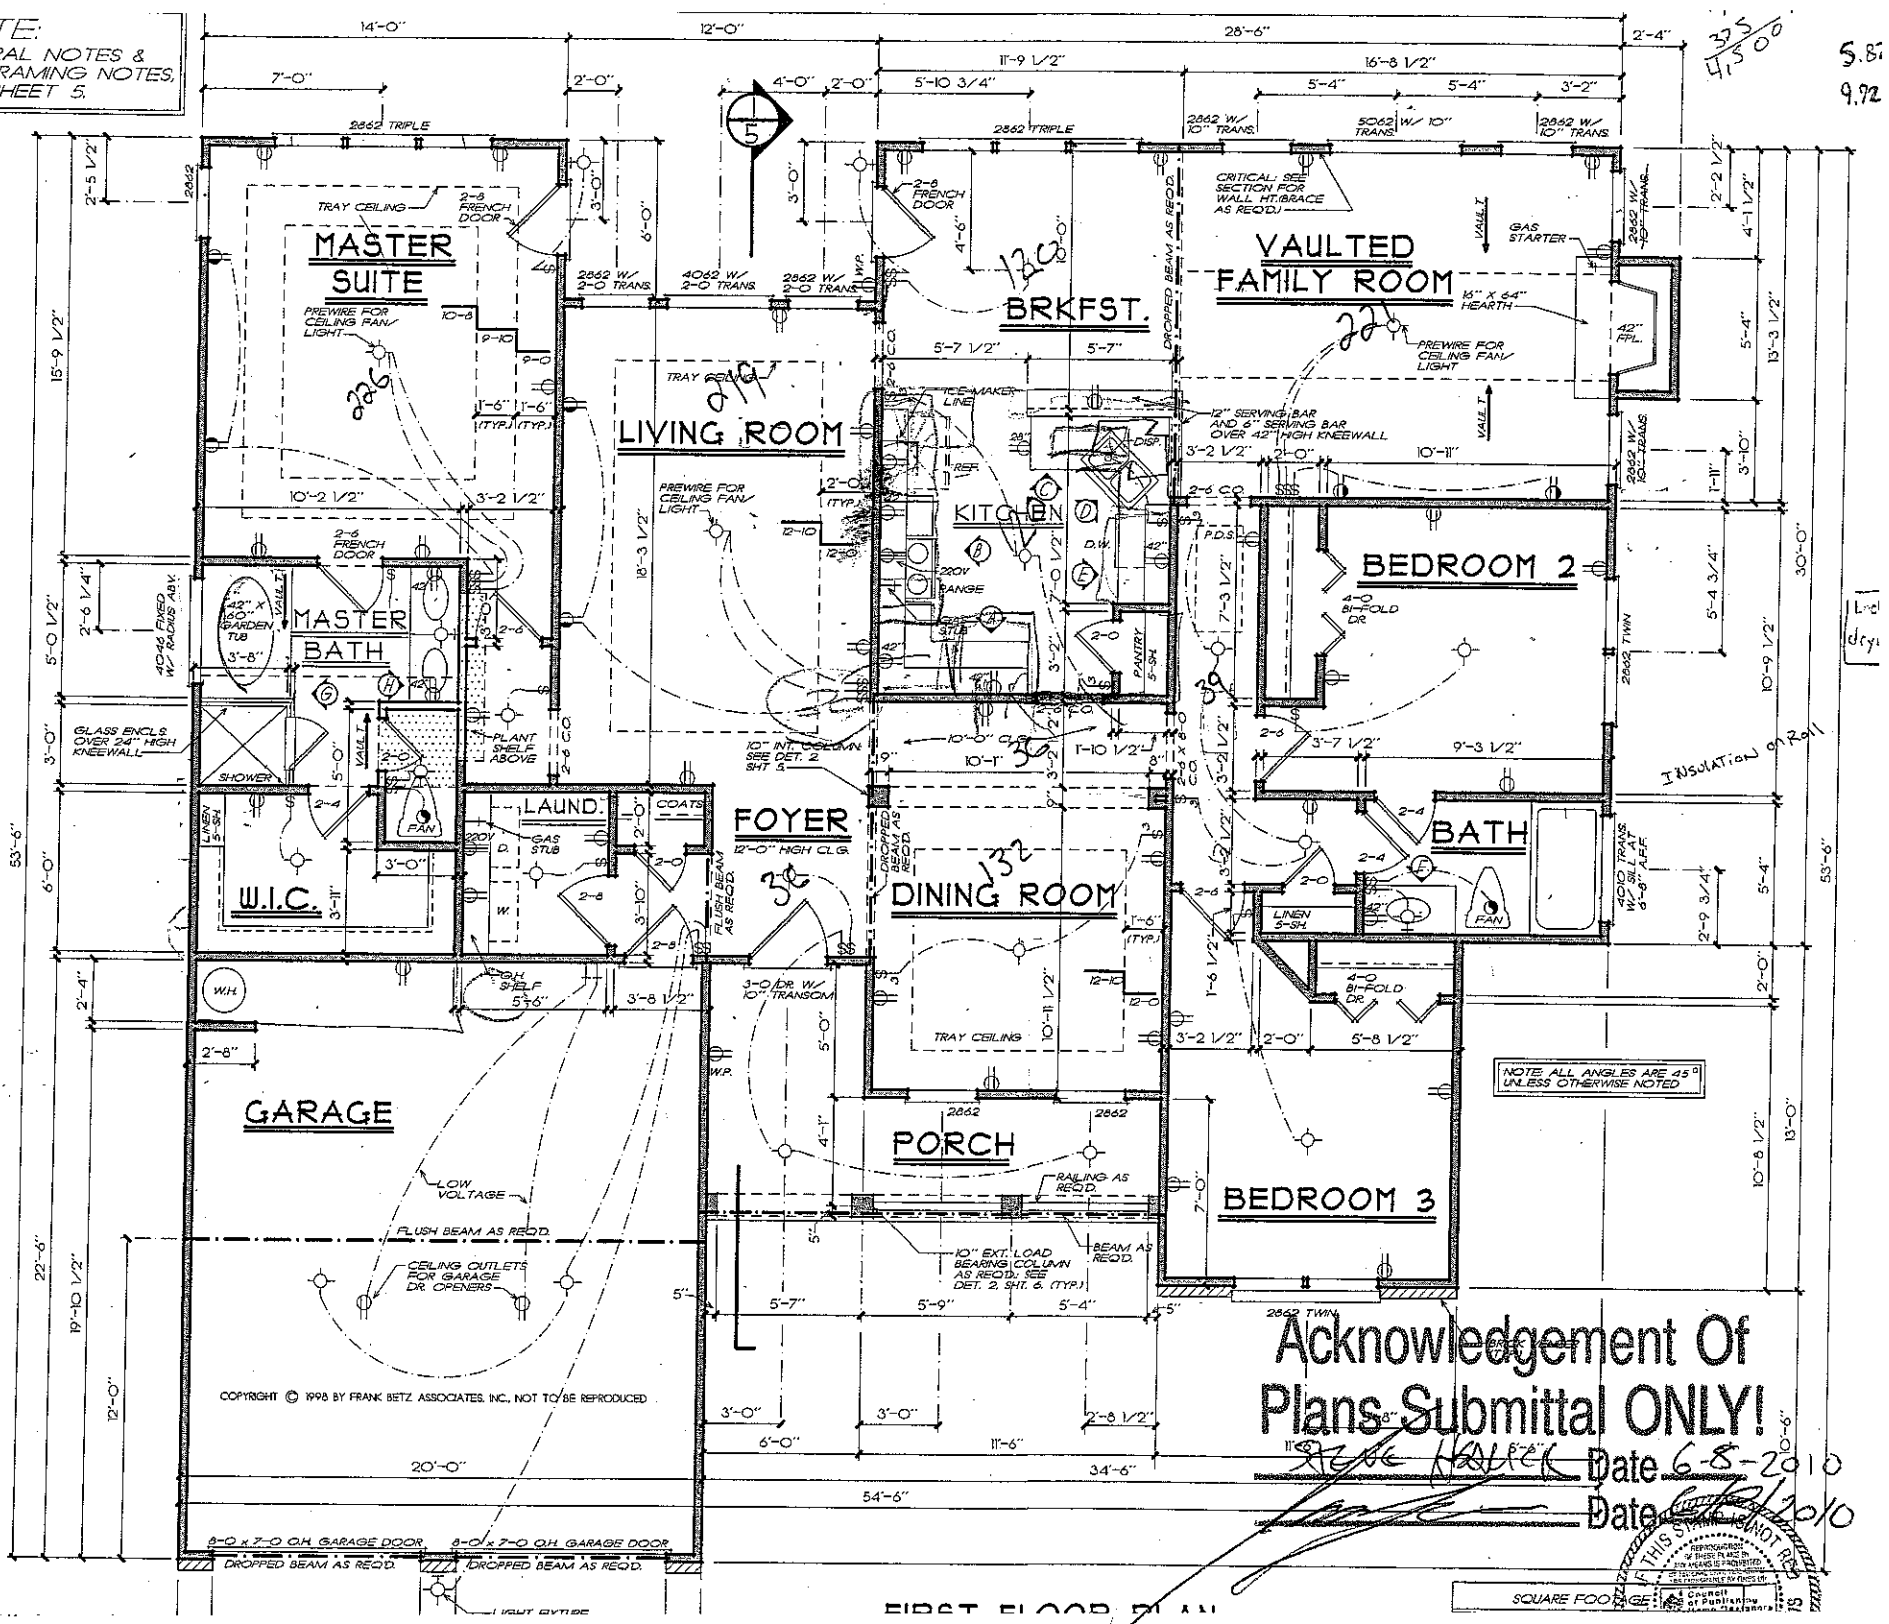

Acknowledgement Of Plans Submittal ONLY!

Date 6-8-2010

Date 6/21/2010

IF THIS STAMP IS NOT RED, THIS DRAWING IS A COPY THAT MAY HAVE BEEN ALTERED

SQUARE FOOTAGE

FIRST FLOOR PLAN