
239628

S-C REQUEST

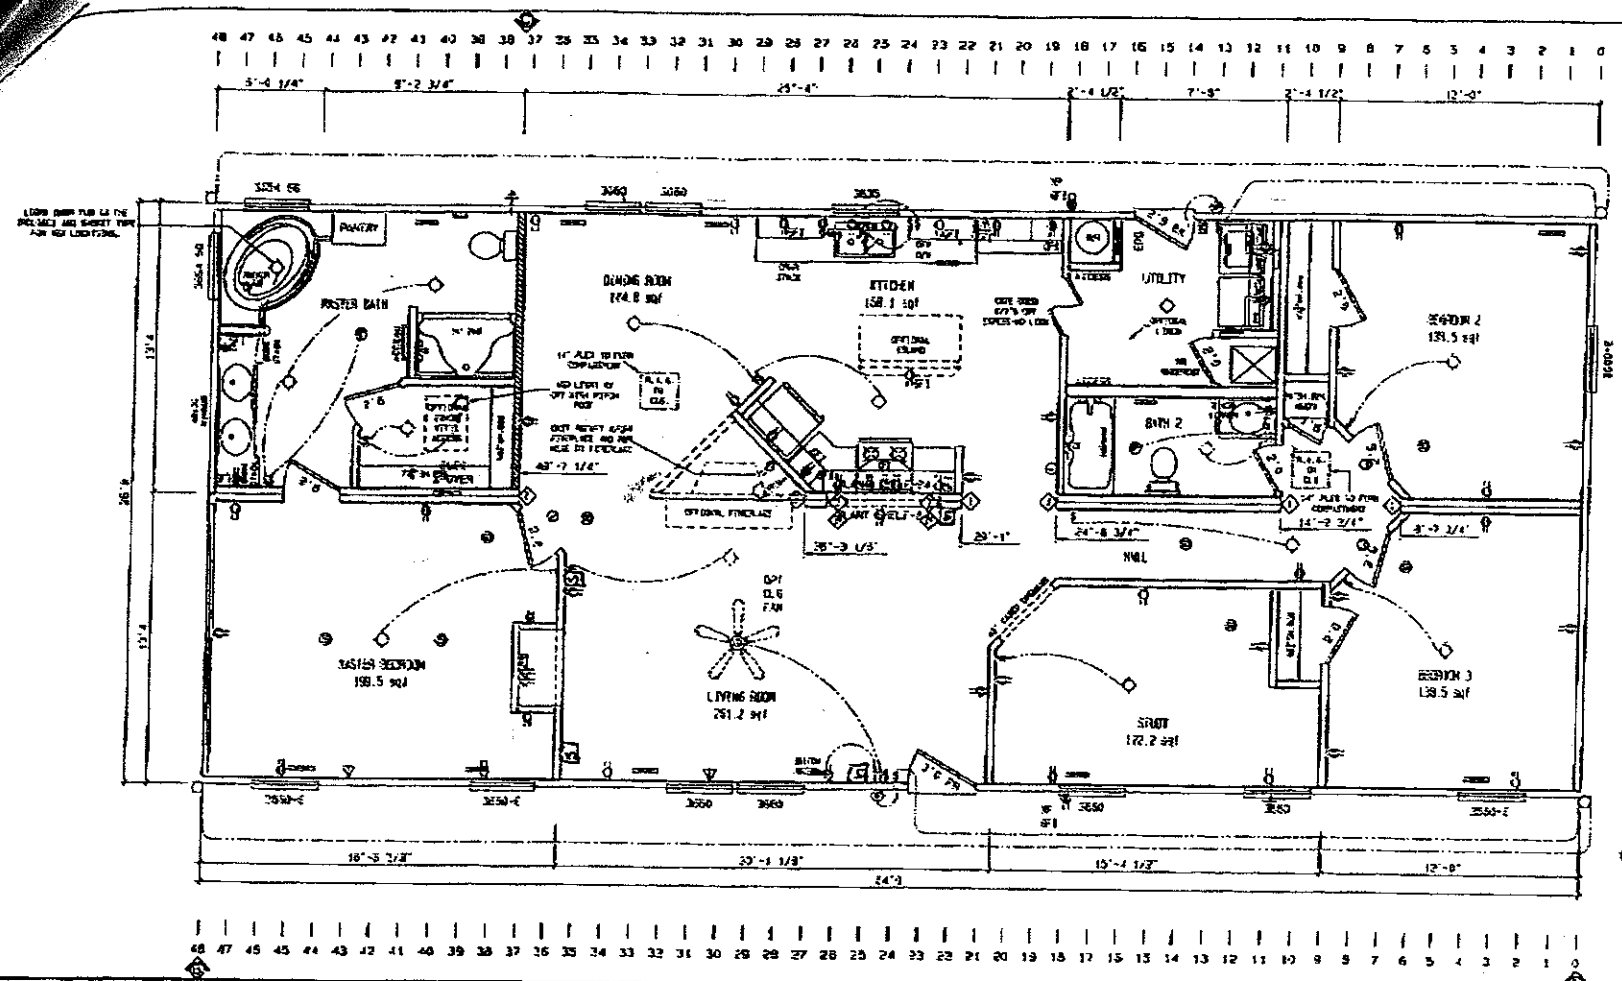

*FIELD WORK

HOMES BY OAKWOOD 7044636304 02/01 '06 18:13 NO.906 01/01

B-SECTION HITCH END A-SECTION HITCH END

NORTH CAROLINA STATE BUILDING CODE	OCCUPANCY CLASSIFICATION	DESIGN CRITERIA		RETURN AIR REQUIREMENTS	
NC RESIDENTIAL CODE, 2002 EDITION NC PLUMBING CODE, 2002 EDITION NC MECHANICAL CODE, 2002 EDITION NC ELECTRICAL CODE, 2002 EDITION	USE GROUP: R RESIDENTIAL	FLOOR LIVE LOAD-40 PSF ROOF LIVE LOAD-20 OR 16 PSF ATTIC LIVE LOAD-10 PSF	SEISMIC DESIGN CATEGORY "C" SOIL PROFILE CATEGORY "C" CONSTRUCTION TYPE V-N WEATHERING EXPOSURE "A"	① THERMOSTATS THAT 4 #10"x10" RETURN AIR GRILLE PROVIDED W/ 2 1/2" DOOR UNDERCUT ② THERMOSTATS THAT 2 #10"x10" RETURN AIR GRILLE PROVIDED W/ 2 1/2" DOOR UNDERCUT ③ THERMOSTATS THAT DESIGNATED MUST BE PROVIDED W/ 2 1/2" UNDERCUT	④ INDICATES REQUIRED BORDER IF STUDS ON CEILING ⑤ TYPE 1 SPECIFICATES STYLE SYSTEM CAN BE NO HOLES OR STRIPS ON CEILINGS ⑥ SMOKE DETECTOR ⑦ TELEPHONE JACK

HBOS
HBOS MANUFACTURING, LP

REVISIONS	BY	DATE
REVISE MODULAR SHEAR	MPS	05/30/06
REVISE FOR 2X4 WALLS	MPS	10/26/05
ADD NEW FLOOR SET (2)	MPS	12/31/02
ADD NEW CABINETS & WINDOWS TO MASTER BEDROOM.	MPS	11/21/02
ADD New Cabinets & Windows At Hybrid Package.	MPS	11/07/02

GENERAL NOTES

CEILING HEIGHT = 96"

FLOOR FRAMING SPACING = 16"

DRAWING TITLE

MASTER PLAN

SERIES	SERIAL NO.
SCHULT	L628
PLANT	EL NO.
64 484-28A	PM0422550
DRAWN BY	DATE
KJM 12/11/2003	
DATE REVISED	SHEET NO.
12/15/2003	1-1

Acknowledgement Of
Plans Submittal ONLY!

Date 2-27-06

Date 2-27-06