IREDELL COUNTY HEATLH DEPARTMENT
ENVIRONMENTAL HEALTH DIVISION
PAGE 2: *SITE PLAN WORKSHEET*

SEE THE "SAMPLE SITE PLAN" BELOW. *INCOMPLETE SITE PLANS WILL BE RETURNED TO YOU FOR COMPLETION AND MAY RESULT IN A DELAY IN THE ISSUANCE OF YOUR SEPTIC SYSTEM PERMIT!!!*

Place an (X) beside each item as you complete the site plan:

____ **Property Line measurements are clearly identified...**
____ **All proposed structures are indicated...**
SHOW: proposed house or business footprint, wells, water lines, patios, pools and decks, and any other item that will occupy space on the site
____ **Front and side setbacks from property line...**
____ **Preferred driveway location and configuration, preferred well location...**
____ **Area you prefer your septic system to be placed...**
____ **North arrow, or other sufficient indicator of direction...**


Circle N/A on the following if appropriate:

____ **Location of septic systems and wells within 100' of your property...** **N/A**
____ **Location of easements and rights of ways on your property...** **N/A**
____ **Location of any designated wetlands on the property...** **N/A**

Signature: Rogene W Howes
REQUIRED **property owner or owner's legal representative signature.**

8-8-13
DATE

USE THIS SPACE TO DRAW YOUR SITE PLAN

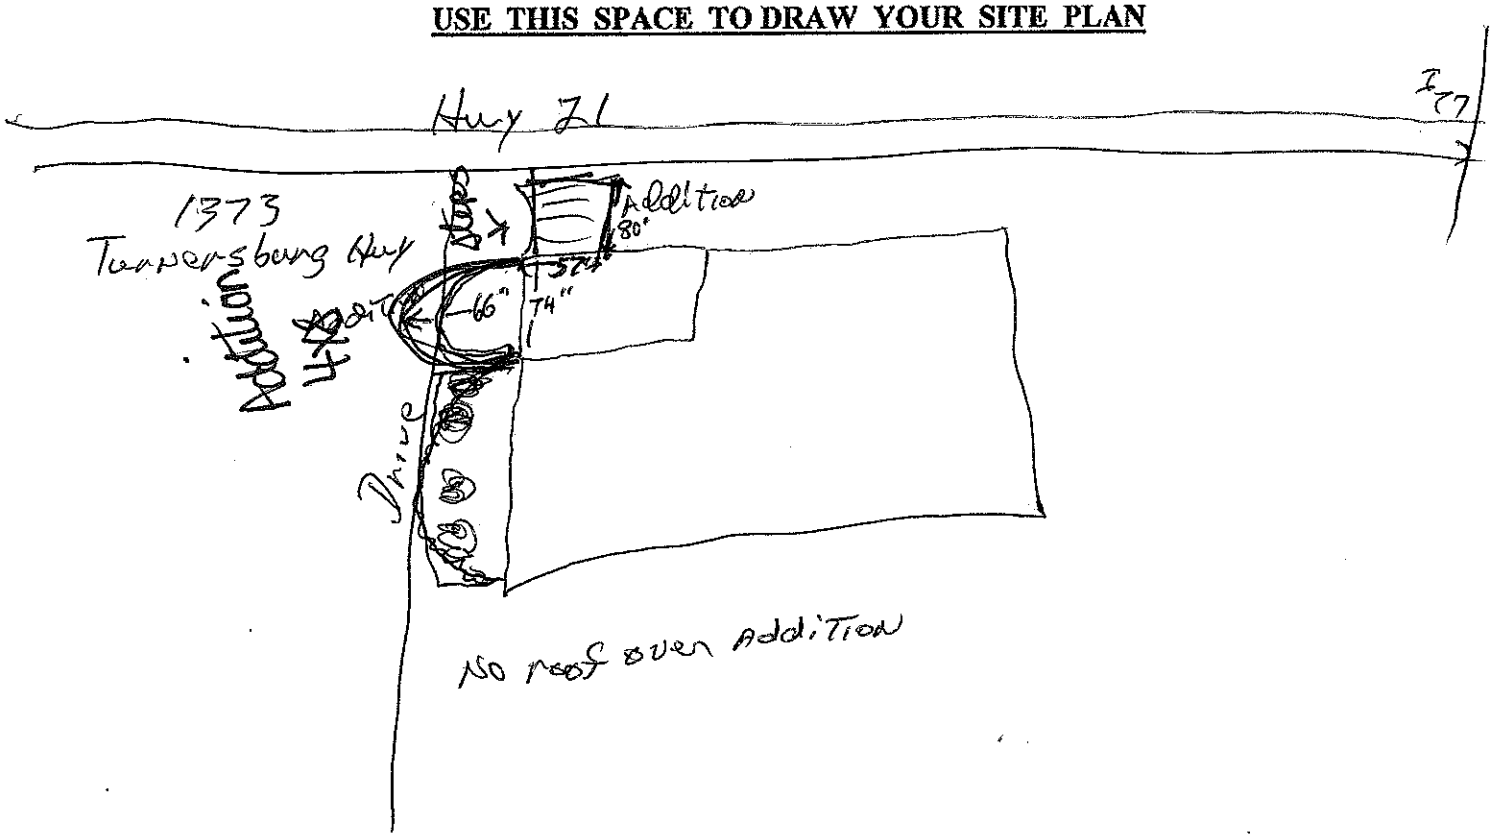

White Copy – Environmental Health Yellow Copy – Applicant
V:\FORMS\OSWP Forms\Application For OSWP Permit.doc