13147.

IREDELL COUNTY HEALTH DEPARTMENT

(SEPTIC TANK) IMPROVEMENTS PERMIT AND CERTIFICATE OF COMPLETION
(Ground Absorption Sewage Disposal System -- G. S. Chapter 130-Article 13C)

OWNER OR CONTRACTOR JAMES R. CHRISTOPHER DATE 8-20-91 PERMIT NO. 10K-A-12.

PHONE: Business ________ Home ________

LOCATION Hwy 21N - driveway on left 1500' past Belle Meade Rd - go nearly to end of T.L. - MH down in woods. S. R. No. ________

LOT NO. ________ SECTION OR BLOCK NO. ________

SUBDIVISION NAME ________

House ( ) Mobile Home (✓) Business ( ) Other ________

No. Bedrooms 3 No. Bathrooms 2

Garbage Disposal Unit Yes ( ) No (✓)

Auto. Dishwasher Yes (✓) No ( )

Auto. Wash. Machine Yes (✓) No ( )

Site Suitable Yes (✓) No ( )

Character & Porosity of Soil Prov. Suitable.

Percolation Rate .4 gal./sq. ft.

Topography 2-6%

Depth to Water Table 10'+

Rock or other impervious formations none observed.

Lot Area 15 acres.

____ Basement with Plumbing ____ Basement without Plumbing ✓ No Basement

Size of Tank 1000 Gals.

Nitrification Field: 3


No. of Lines 3

Sq. Ft. 900 Linear Ft. 300

Depth of Stone in Lines 12"

Water Supply: Individual ( )

Public (✓)

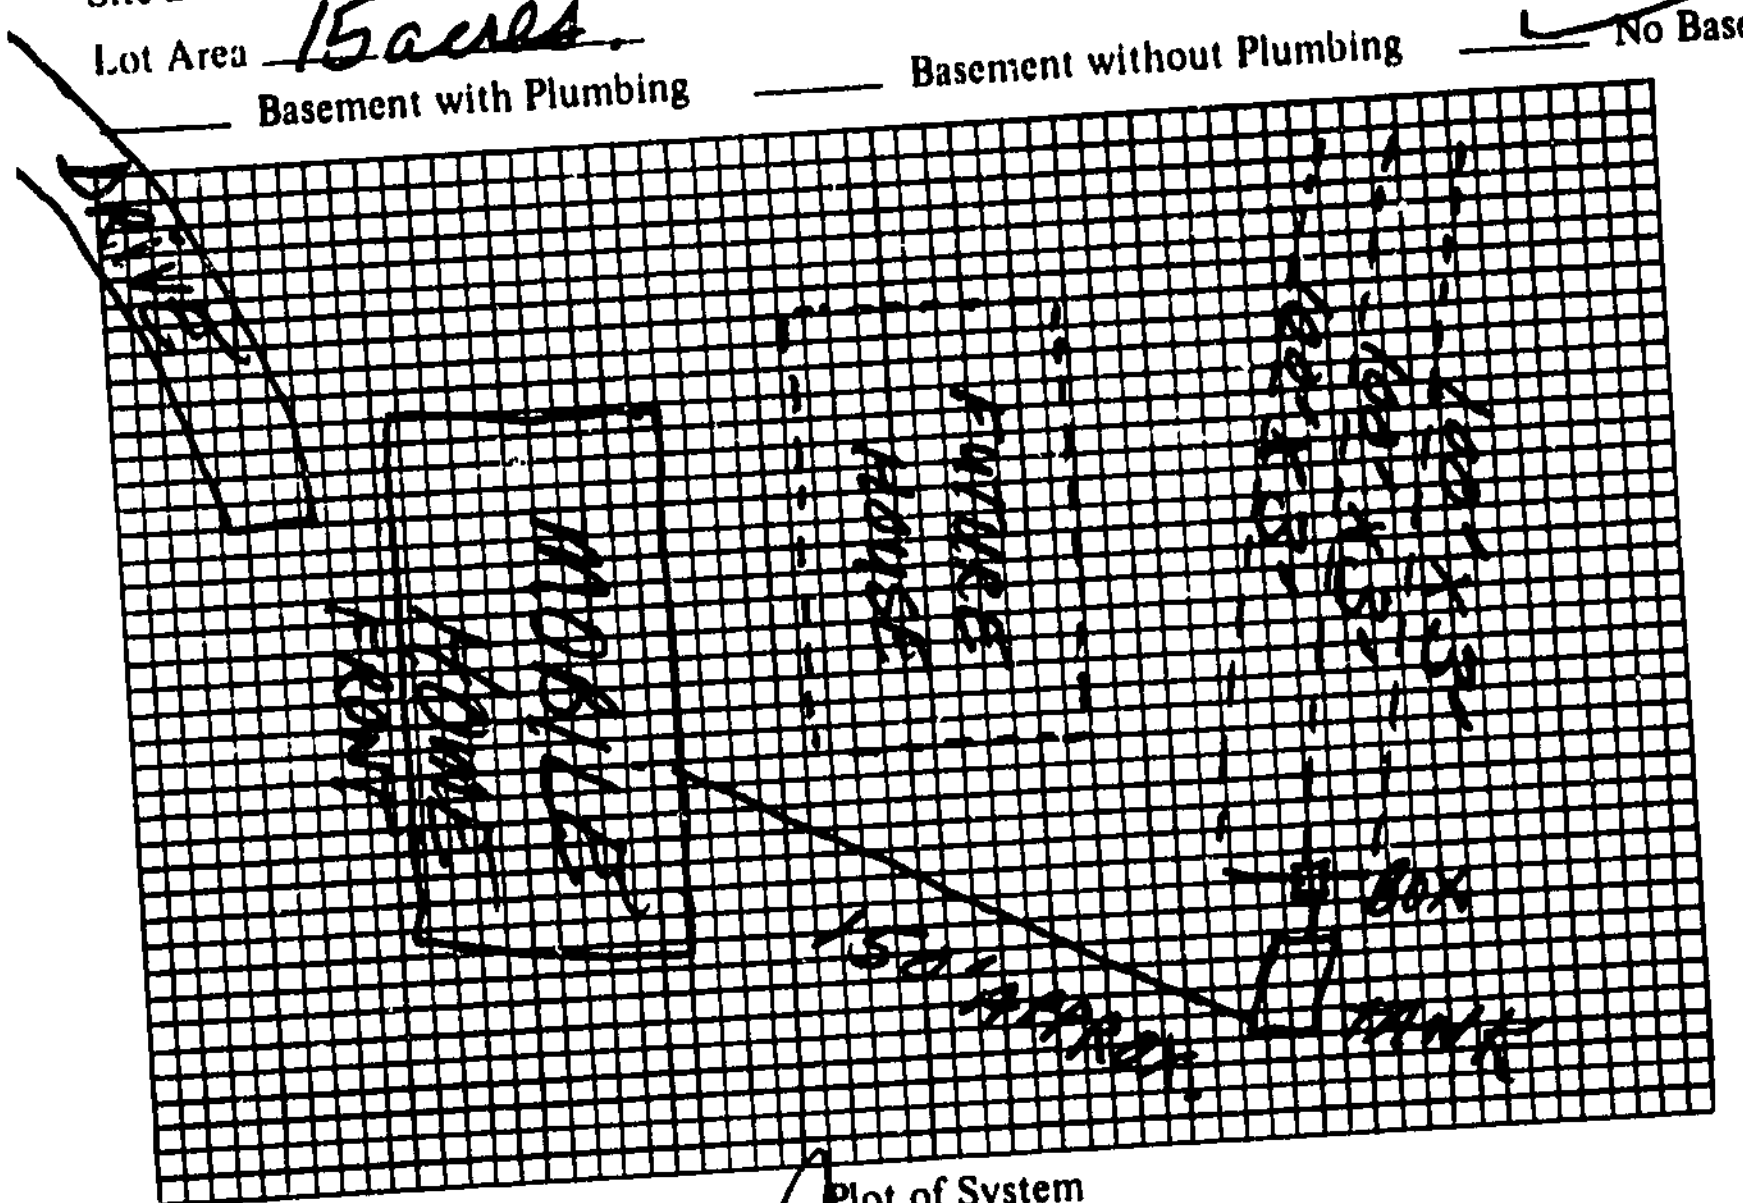

Plot of System

Installed by Harry Reep

I understand and agree to install septic tank system as specified on this Improvements Permit.

Signed: ________

IMPROVEMENTS PERMIT BY J. C. Moore

COMMENTS: House to be built later with same number of bedrooms.

________ DATE 8-20-91.

CERTIFICATE OF COMPLETION BY Steve Brown DATE ________

EXISTING SYSTEM CHECKED BY: ________

CONSTRUCTION MUST COMPLY WITH ALL OTHER APPLICABLE STATE AND LOCAL REGULATIONS.

Permit is VOID if any unauthorized changes are made in installation of system and/or if any false information is supplied in making Improvements Permit.

Health Dept. Copy: White   Inspection Dept. Copy: Yellow   Sanitarian's Copy: Pink   Owner's Copy: Gold