IREDELL COUNTY HEALTH DEPARTMENT *ENVIRONMENTAL HEALTH DIVISION:*


SITE PLAN WORKSHEET

SEE THE "SAMPLE SITE PLAN" BELOW. *INCOMPLETE SITE PLANS WILL BE RETURNED TO YOU FOR COMPLETION AND MAY RESULT IN A DELAY IN THE ISSUANCE OF YOUR SEPTIC SYSTEM PERMIT!!!*


Place an (X) beside each item as you complete the site plan:
_____ Property Line measurements are clearly identified... _____ All proposed structures are indicated...

SHOW: proposed house or business footprint, wells, water lines, patios, pools and decks, and any other item that will occupy space on the site
_____ Front and side setbacks from property line... _____ Preferred driveway location and configuration, preferred well location...
_____ Area you prefer your septic system to be placed... _____ North arrow, or other sufficient indicator of direction...

Circle N/A on the following if appropriate:
_____ Location of septic systems and wells within 100' of your property... N/A
_____ Location of easements and rights of ways on your property... N/A _____ Location of any designated wetlands on the property... N/A

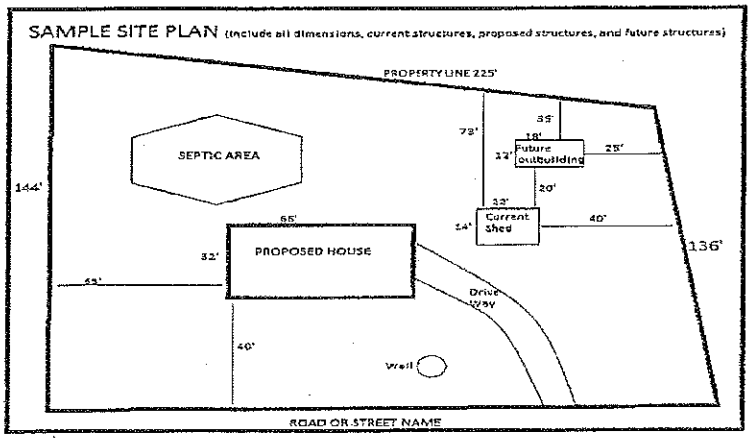

USE THIS SPACE TO DRAW YOUR SITE PLAN

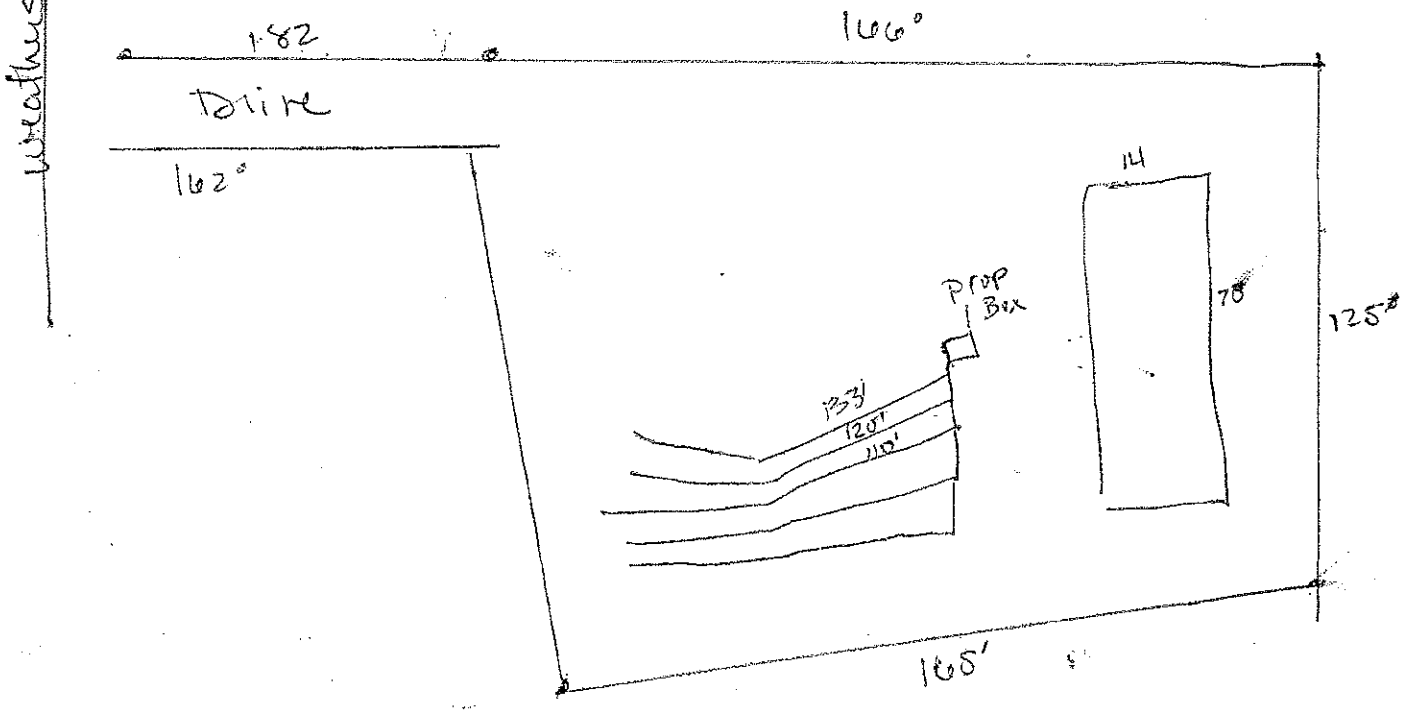

Signature: Jennifer M. Edwards / Trinity Prop. Management. 10/31/15
REQUIRED property owner or owner's legal representative signature. DATE