IREDELL COUNTY HEALTH DEPARTMENT


ENVIRONMENTAL HEALTH DIVISION

PAGE 2: *SITE PLAN WORKSHEET*

SEE THE "SAMPLE SITE PLAN" BELOW. *INCOMPLETE SITE PLANS WILL BE RETURNED TO YOU FOR COMPLETION AND MAY RESULT IN A DELAY IN THE ISSUANCE OF YOUR SEPTIC SYSTEM PERMIT!!!*

Place an (X) beside each item as you complete the site plan:

- ( ) **Property Line measurements are clearly identified**
- ( ) **All proposed structures are indicated**
- ( ) **Front and side setbacks from property line**
- ( ) **Preferred driveway location and well location**
- ( ) **Area you prefer your septic system to be placed**
- ( ) **North arrow, or other sufficient indicator of direction**

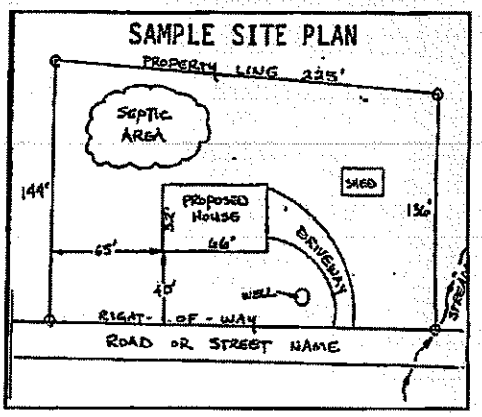


Circle N/A on the following if appropriate:

Location of septic systems and wells within 100' of your property	**N/A**
Location of easements and rights of ways on your property	**N/A**
Location of any designated wetlands on the property	**N/A**

USE THIS SPACE TO DRAW YOUR SITE PLAN

Show: proposed house or business footprint, wells, water lines, patios, pools and decks, and any other item that will occupy space on the site

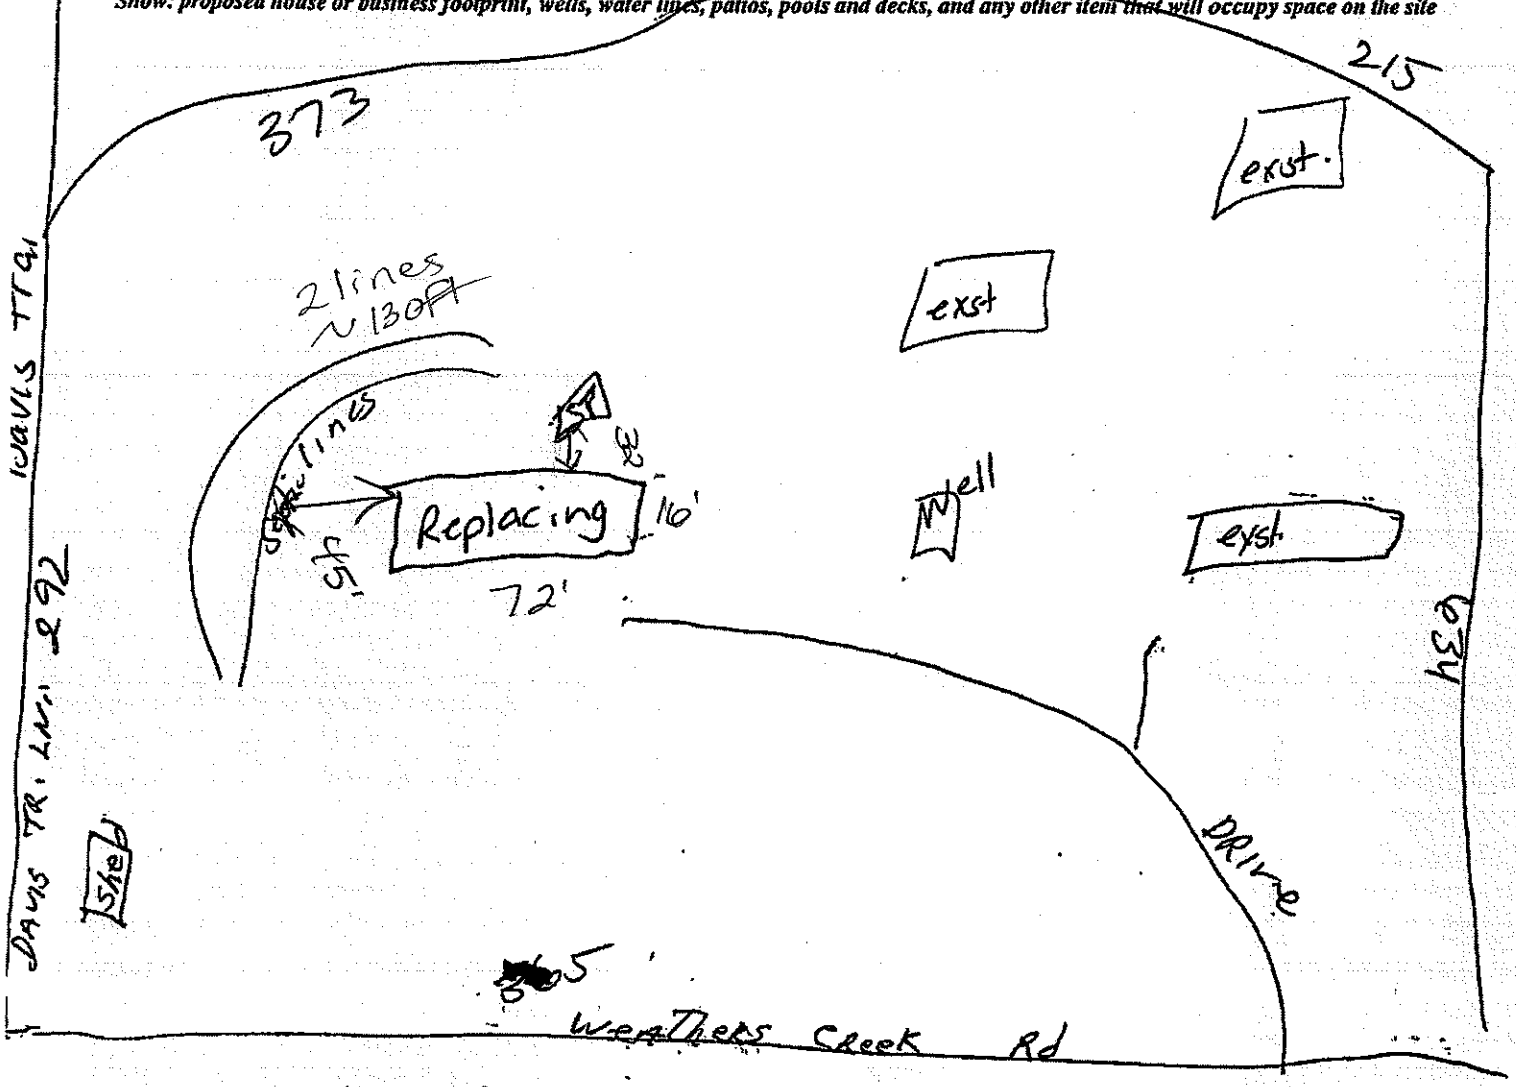


Signature: Ashley Davis

Property owner or owner's legal representative signature (SIGNATURE REQUIRED)

8-19-16

DATE

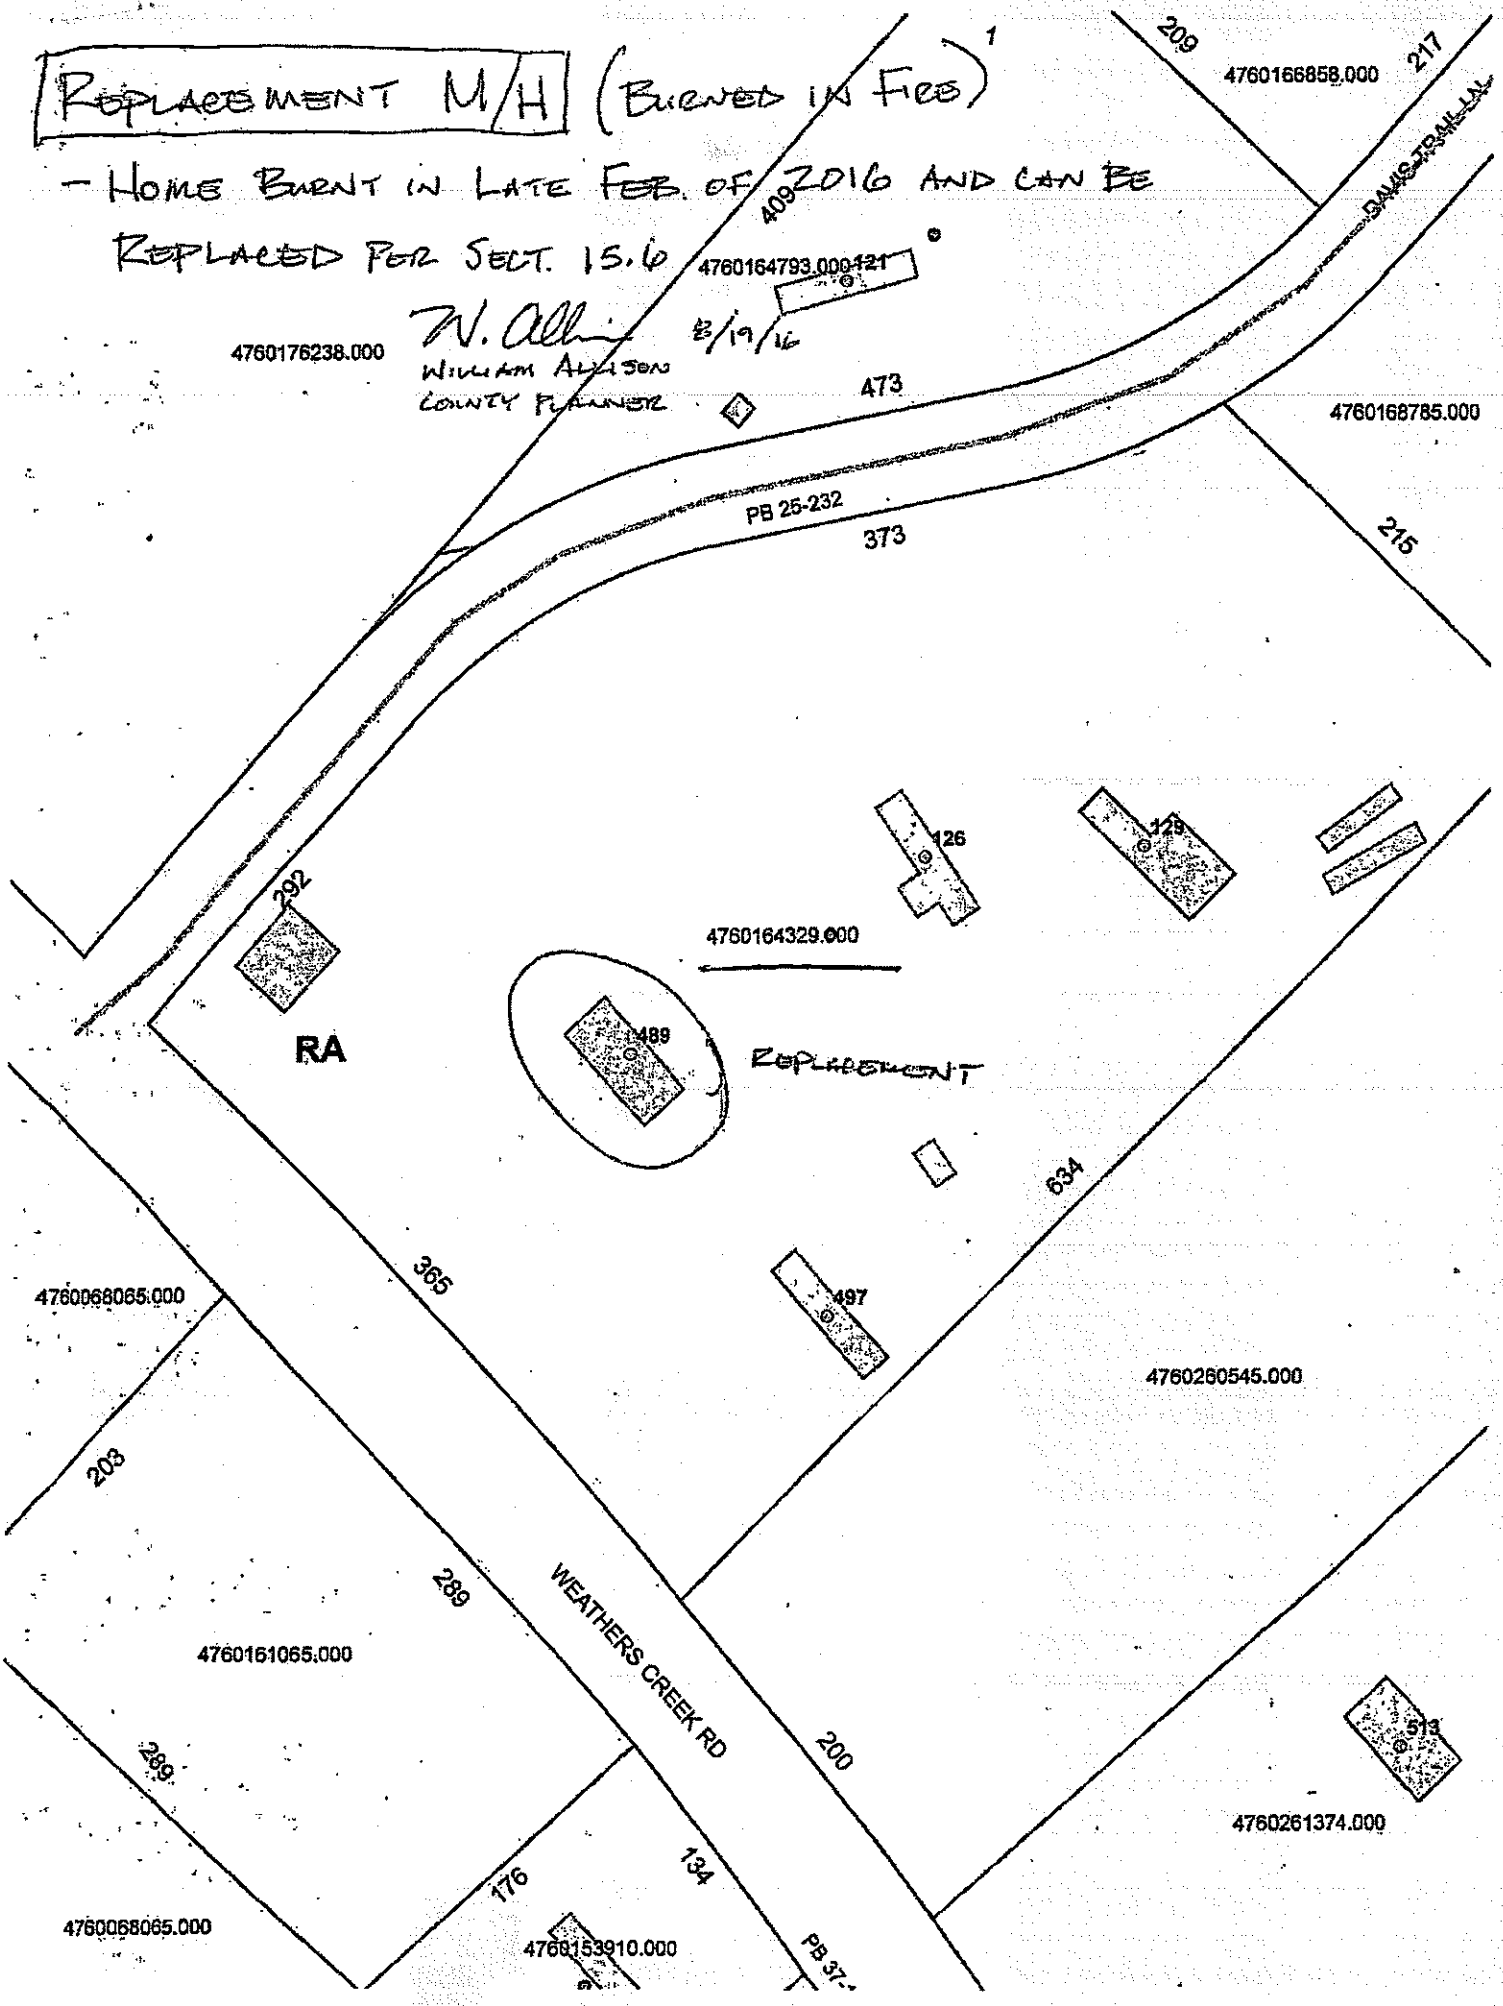
REPLACEMENT M/H (BURNED IN FEB)
- HOME BURNT IN LATE FEB. OF 2016 AND CAN BE REPLACED PER SECT. 15.6
W. Allison 3/19/16
WILLIAM ALLISON
COUNTY PLANNER
4760176238.000
4760164793.000
4760166858.000
4760168785.000
4760164329.000
4760260545.000
4760261374.000
4760161065.000
4760068065.000
4760068065.000
4760153910.000
RA
REPLACEMENT
209
217
409
473
373
PB 25-232
215
292
126
129
489
497
634
365
203
289
289
176
134
200
513
WEATHERS CREEK RD
DAVIS TRAIL LN