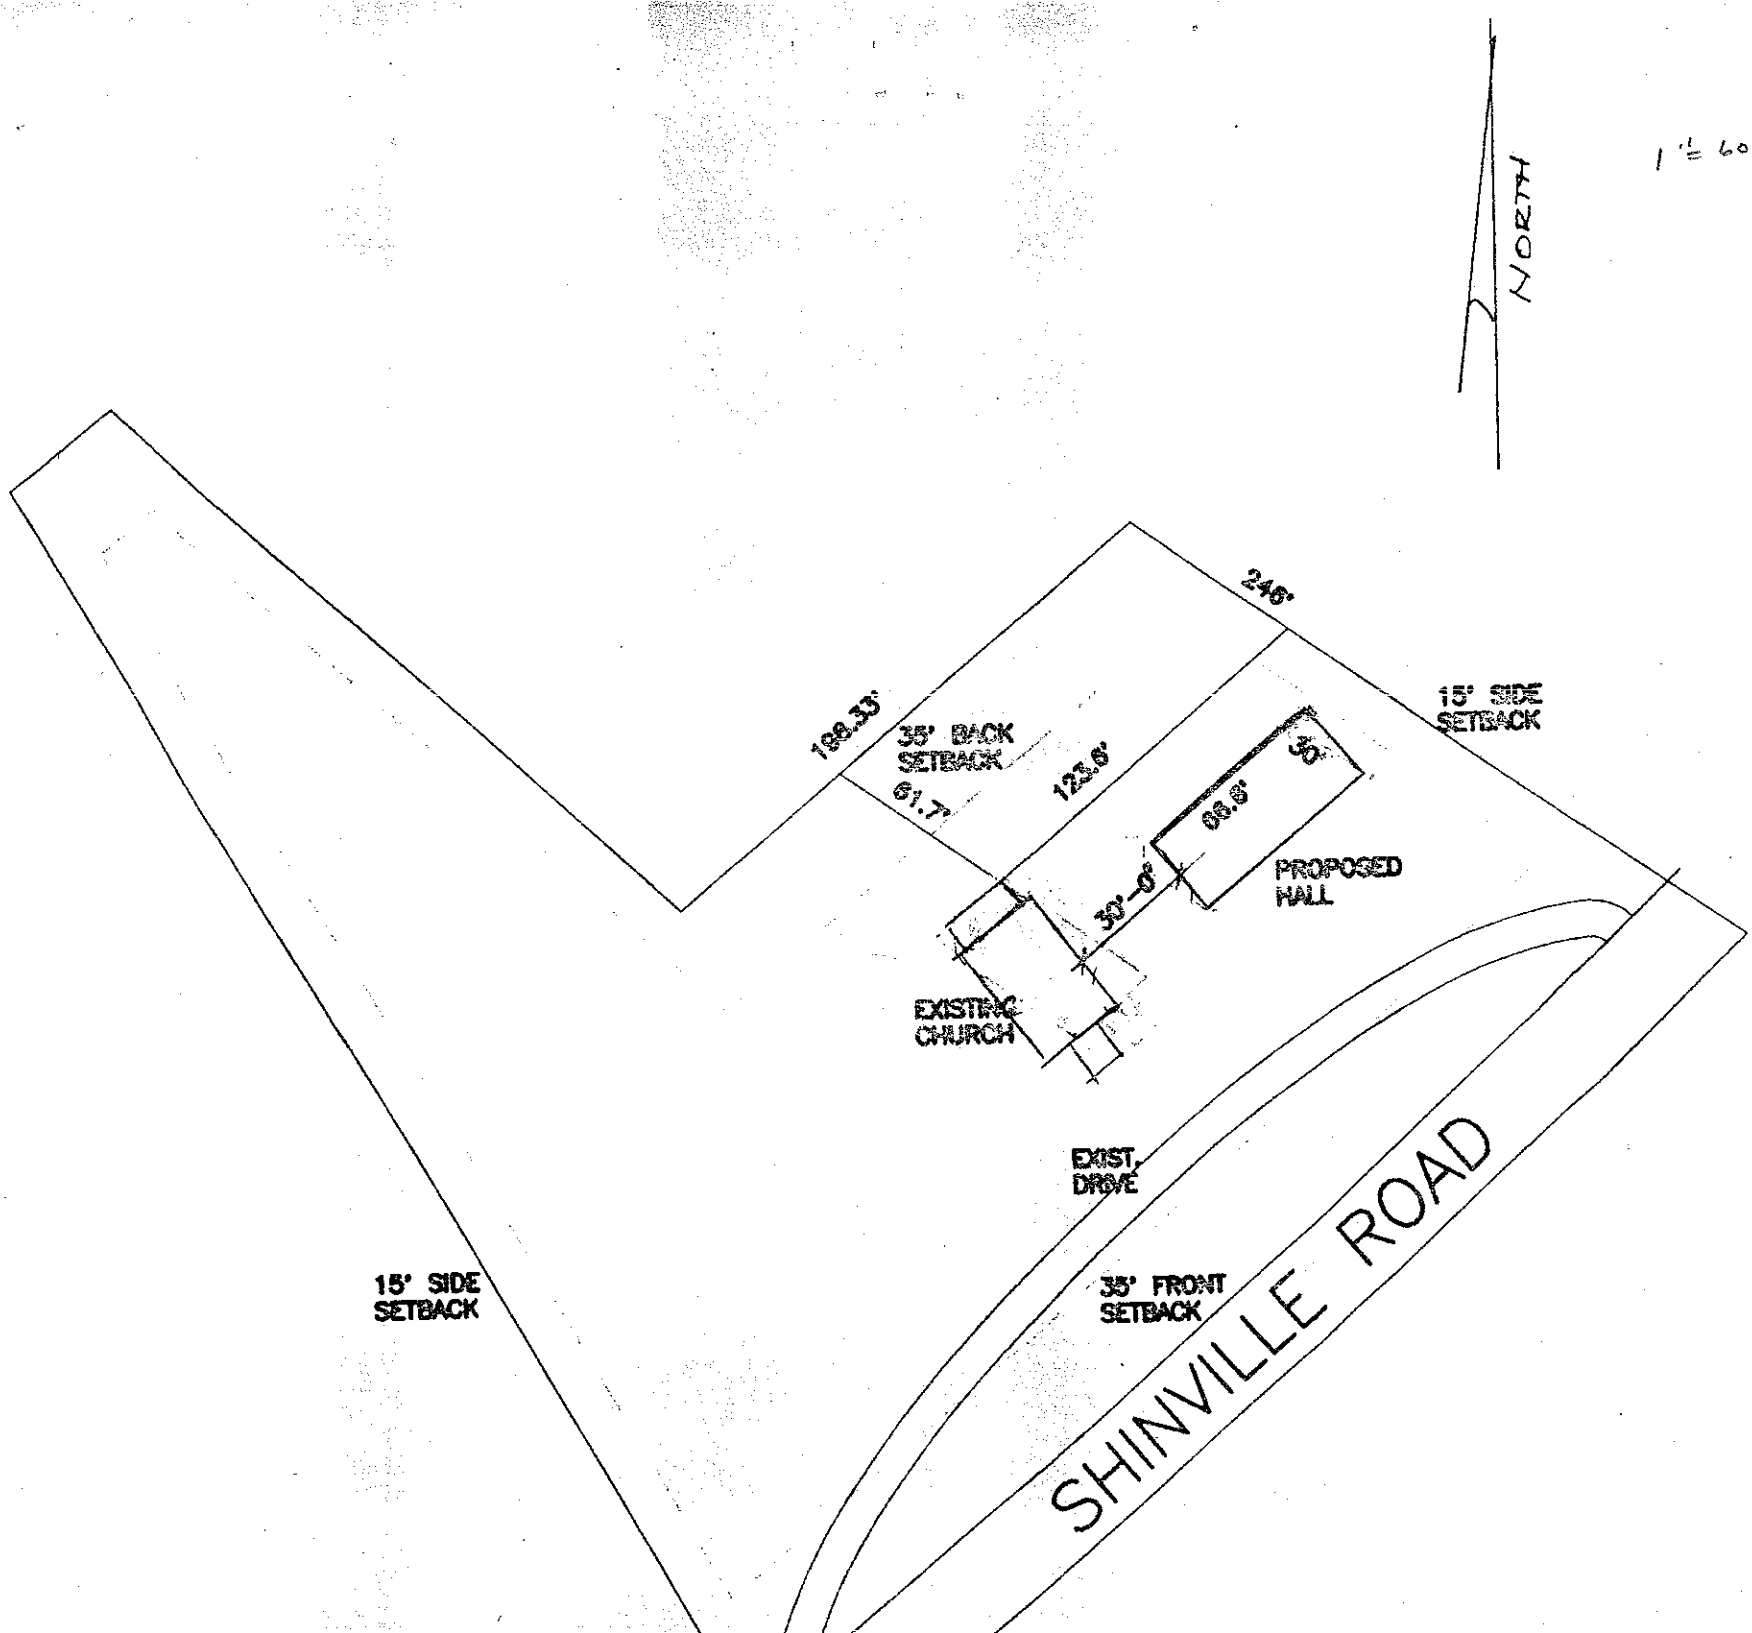

NORTH
1" = 60'
246'
198.33'
35' BACK SETBACK
61.7'
123.6'
15' SIDE SETBACK
35'
68.6'
PROPOSED HALL
30'-0"
EXISTING CHURCH
EXIST. DRIVE
15' SIDE SETBACK
35' FRONT SETBACK
SHINVILLE ROAD