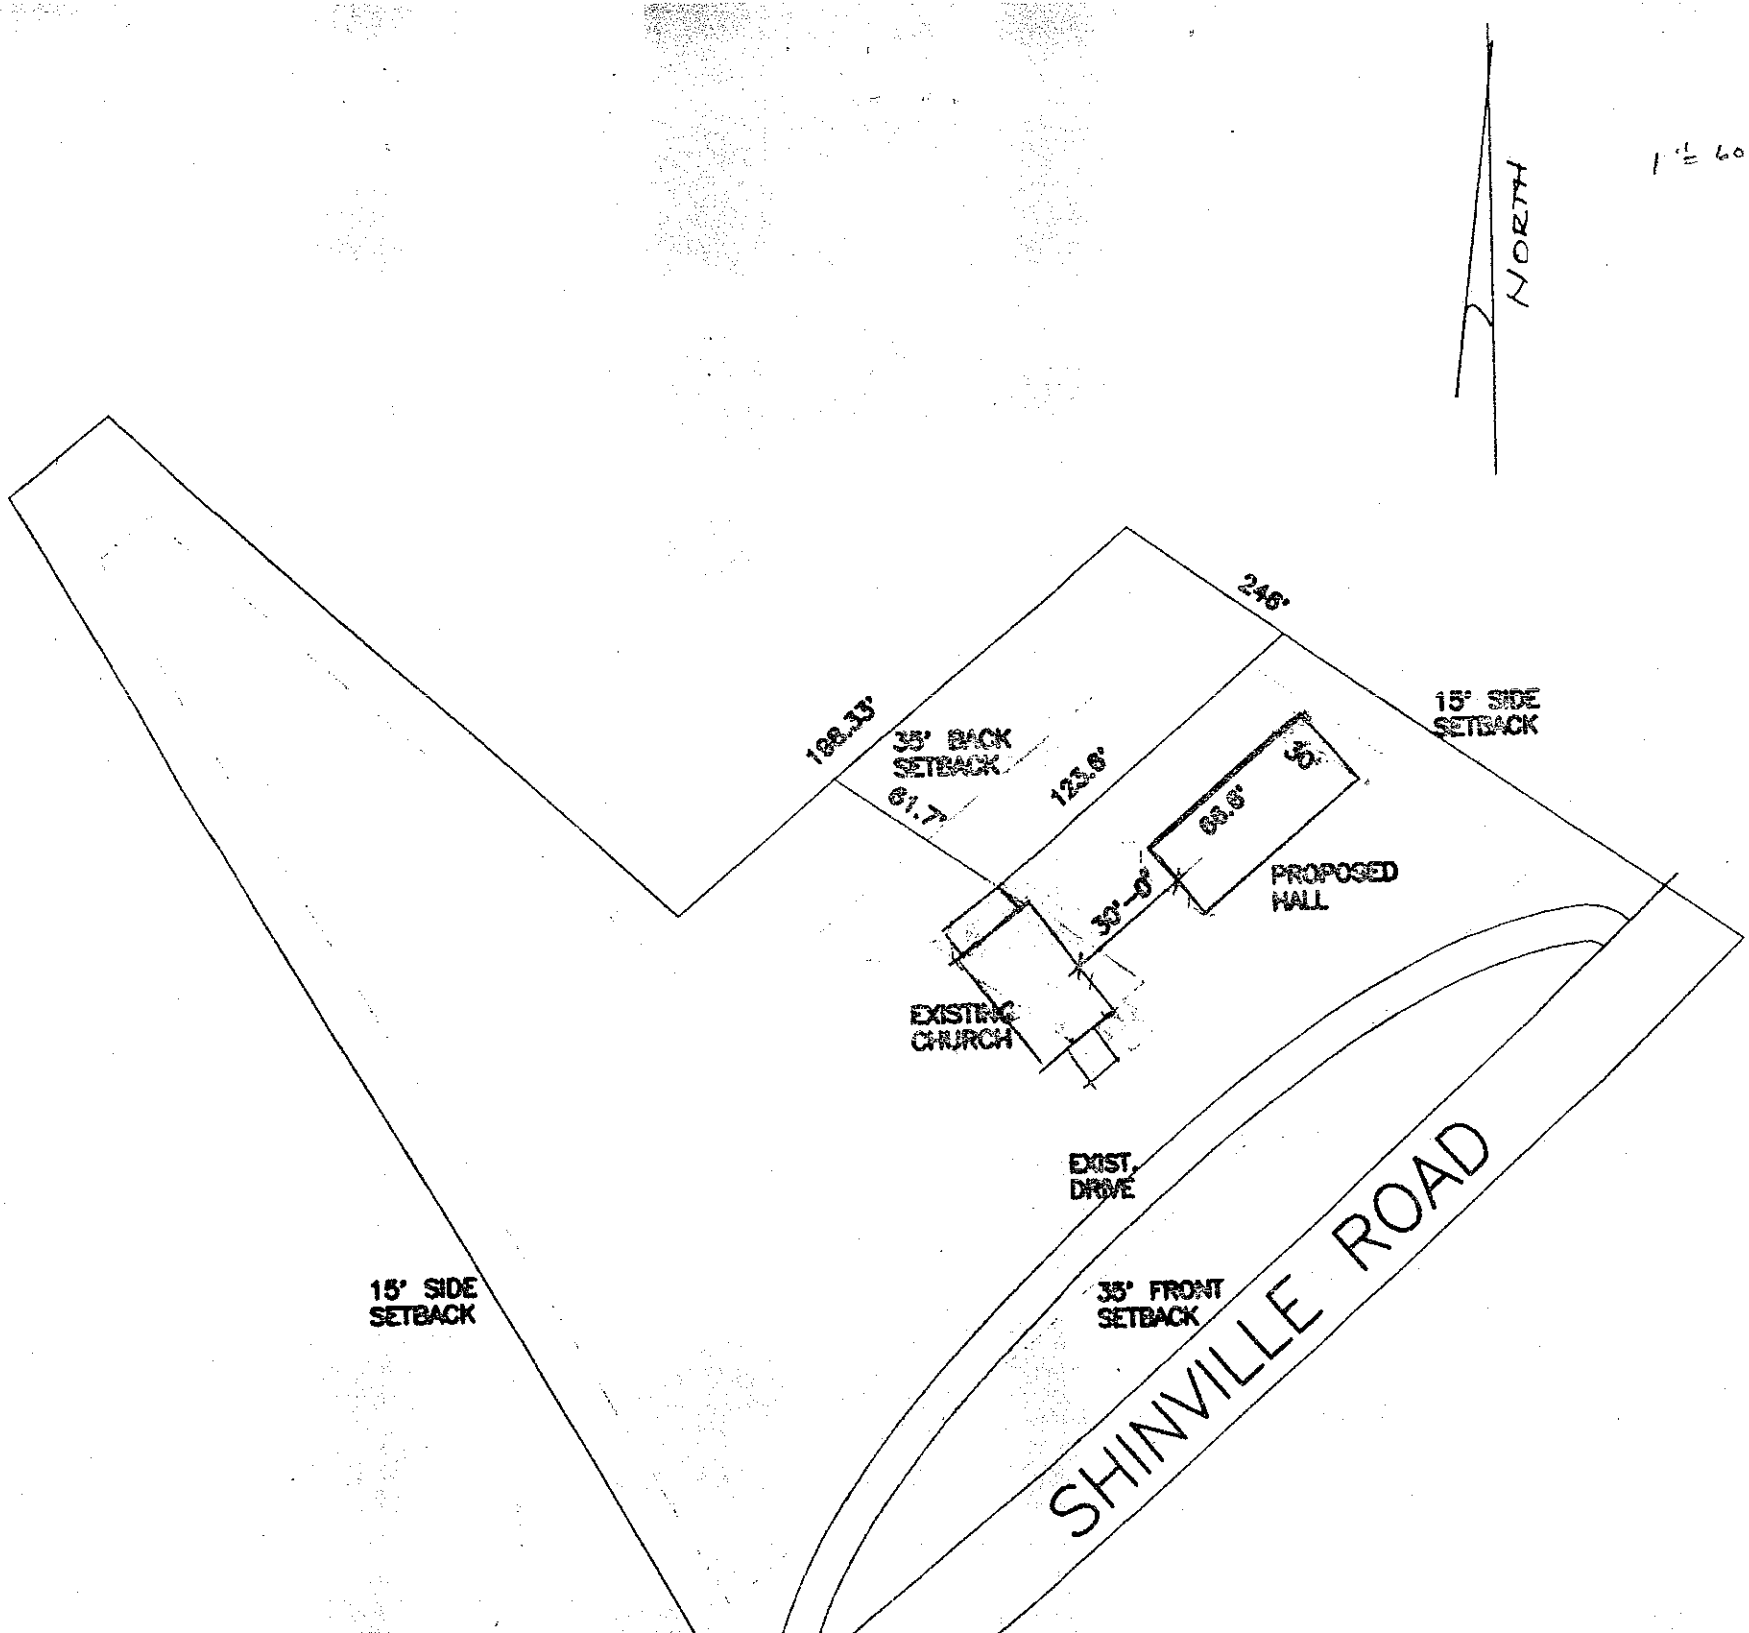

NORTH
1" = 40'
246'
168.33'
35' BACK SETBACK
61.7'
123.6'
15' SIDE SETBACK
50'
68.6'
30'-0"
PROPOSED HALL
EXISTING CHURCH
EXIST. DRIVE
15' SIDE SETBACK
35' FRONT SETBACK
SHINVILLE ROAD