
Acknowledgement Of
Plans Submittal ONLY!
Maria Dotson Date 5/20/10
Date

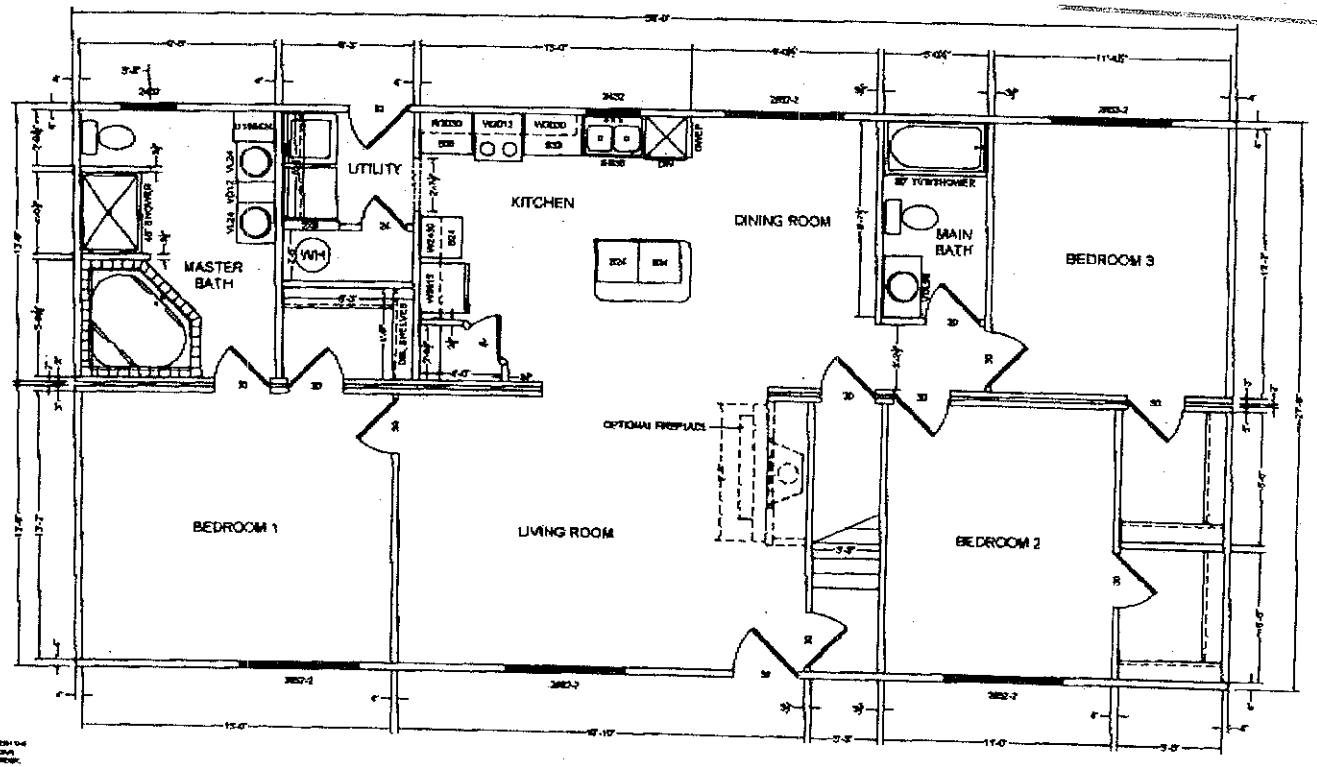

FIRST FLOOR 1549 SQ FT
SECOND FLOOR ___ SQ FT
TOTAL ___ SQ FT

REVISIONS		
DATE	REVISION	BY
9-6-6	extend window @ br 3	PC


HandCrafted Homes

101 Eastern Wilmarth Road, Henderson, N.C. 27537
Phone: 252-438-0001 Fax: 252-430-8952

MODEL: JAMESTOWN	BUILDER: BUILDER	PREPARED: P.	SERIAL NUMBER: SN
DRAWN BY: DRNBY	DATE: DATE	SCALE: 3/16" = 1'-0"	PAGE: FLOORPLAN SHEET 1 03.1

Acknowledgement Of
Plans Submittal ONLY
Date 5/30/06
Date 6/2/06

PROPOSED SECOND FLOOR
(SITE BUILT BY BUILDER)

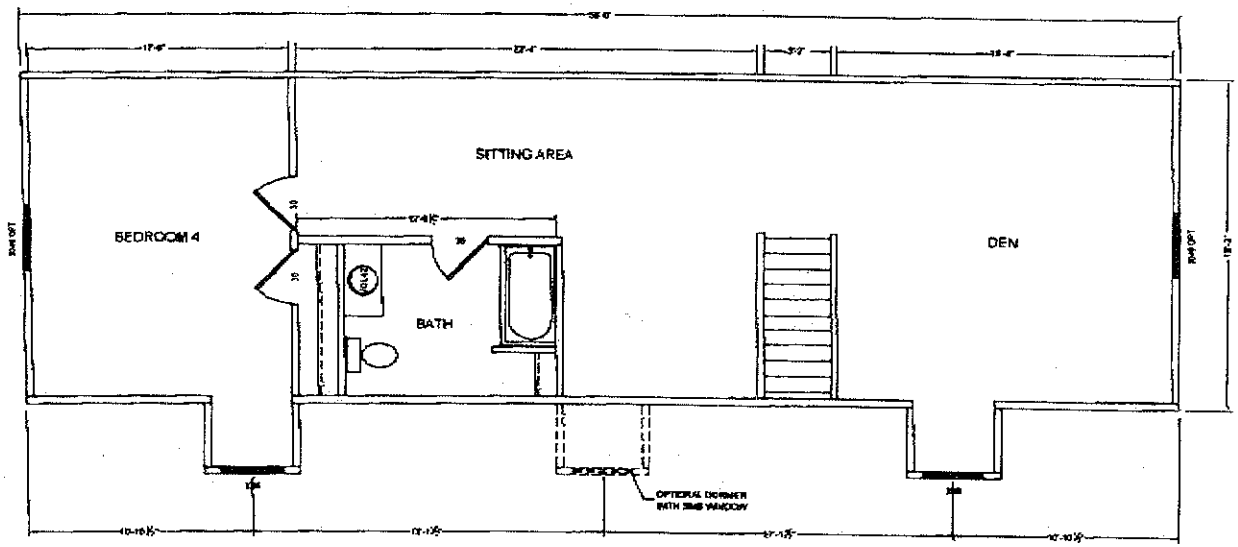

REVISIONS		
DATE	REVISION	BY

HandCrafted Homes
101 Eastern Minerals Road, Henderson, N.C. 27537
Phone: 252-436-0301 Fax: 252-430-8962

MODEL: JAMESTOWN	BUILDER: BUILDER	PROJECT: P-	SERIAL NUMBER: SN	PAGE: FLOORPLAN SHEET 2 03.2
DRAWN BY: DRNBY	DATE: DATE	SCALE: 3/16" = 1'-0"		