DEPARTMENT OF ENVIRONMENT AND NATURAL RESOURCES
DIVISION OF ENVIRONMENTAL HEALTH
ON-SITE WASTEWATER SECTION

Sheet ___ of ___
PROPERTY ID #: _____
COUNTY: _____

SOIL/SITE EVALUATION
for ON-SITE WASTEWATER SYSTEM

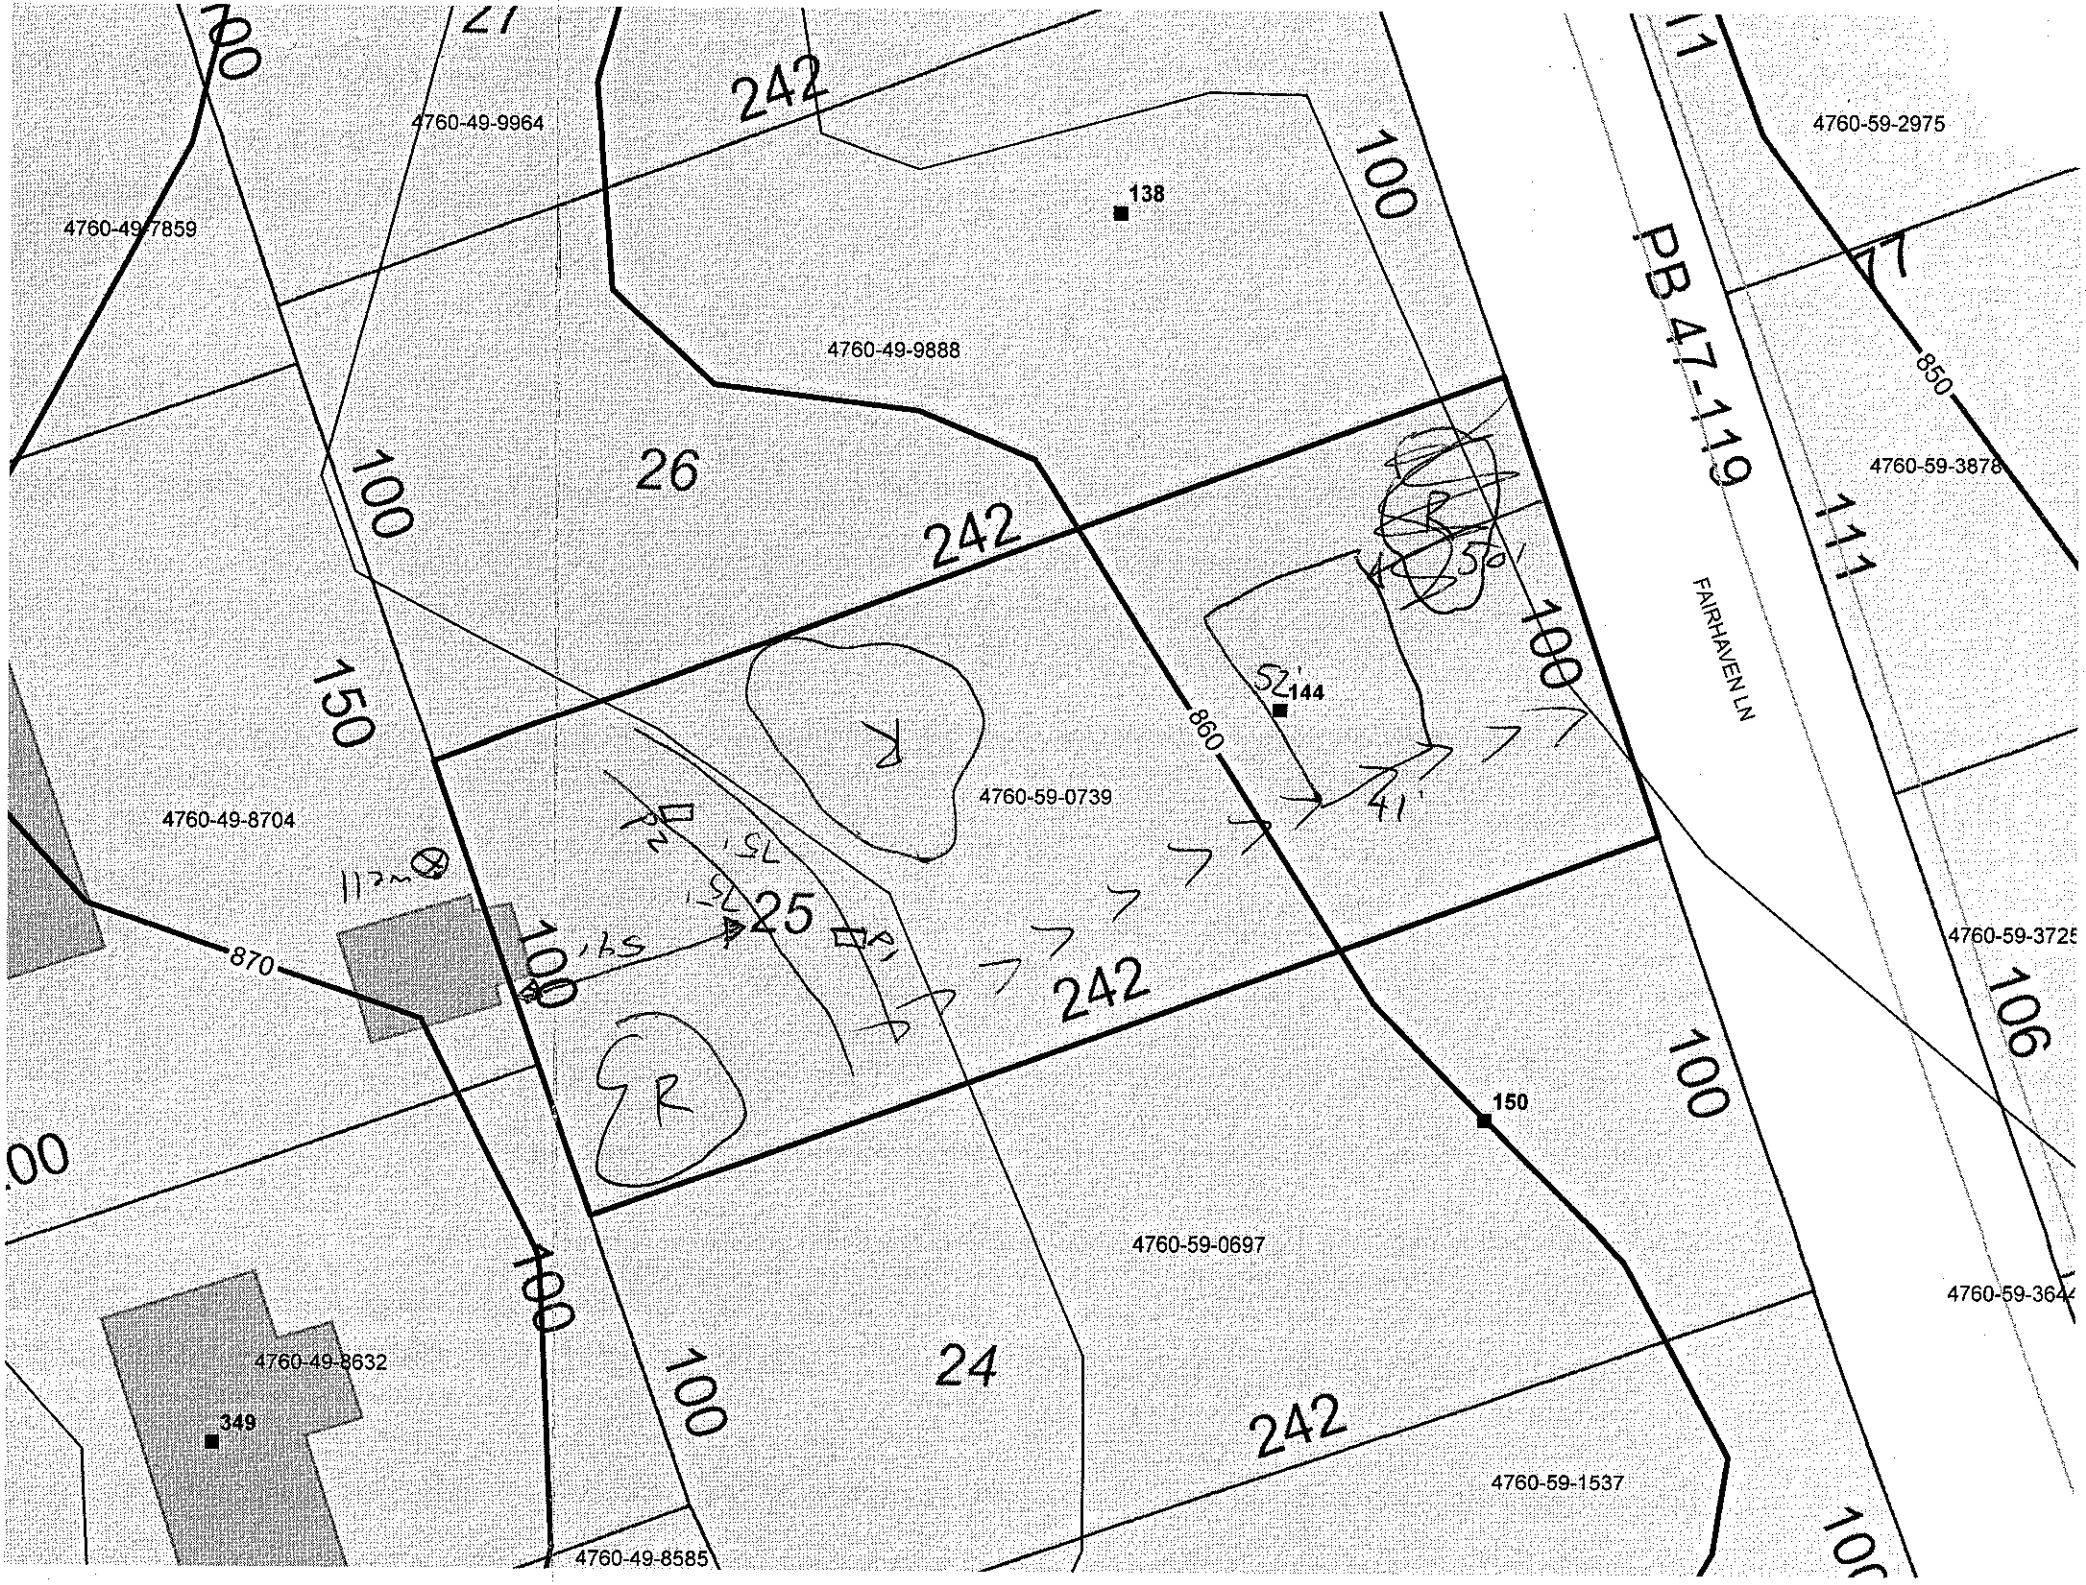
OWNER: _____
ADDRESS: _____ APPLICATION DATE _____
PROPOSED FACILITY: _____ PROPOSED DESIGN FLOW (.1949): _____ DATE EVALUATED: _____
LOCATION OF SITE: _____ PROPERTY SIZE: _____
WATER SUPPLY: ☐ Private ☐ Public ☐ Well ☐ Spring ☐ Other _____ PROPERTY RECORDED: _____
EVALUATION METHOD: ☐ Auger Boring ☒ Pit ☐ Cut TYPE OF WASTEWATER: ☐ Sewage ☐ Industrial Process ☐ Mixed

PROFILE #	.1940 LANDSCAPE POSITION/ SLOPE %	HORIZON DEPTH (IN.)	SOIL MORPHOLOGY (.1941) .1941 STRUCTURE/ TEXTURE	.1941 CONSISTENCE/ MINERALOGY	OTHER PROFILE FACTORS .1942 SOIL WETNESS/ COLOR	.1943 SOIL DEPTH	.1956 SAPRO CLASS	.1944 RESTR HORIZ	PROFILE CLASS & LTAR
1	6%	0-12	WSL	SSSPSexp F					.4
		12-48	CLmsBK	SSSP Sexp F					
		48-52	LSapmsBK	SSSP Sexp F					
2	6%	0-10	SCLWSBK	SSSP Sexp F					.4
		10-37	CLmsBK	SSSP Sexp F					
		37-55	LSapmsBK	SSSP Sexp F					
3									
4									

DESCRIPTION	INITIAL SYSTEM	REPAIR SYSTEM
Available Space (.1945)	PS	PS
System Type(s)	25%	25%
Site LTAR		

OTHER FACTORS (.1946): _____
SITE CLASSIFICATION (.1943): _____
EVALUATED BY: S. Allen
OTHER(S) PRESENT: _____

COMMENTS: _____


4760-49-9964
4760-49-7859
4760-49-9888
4760-59-2975
4760-59-3878
4760-59-0739
4760-49-8704
4760-59-0697
4760-49-8632
4760-59-1537
4760-49-8585
4760-59-3725
4760-59-3644
PB 47-119
FAIRHAVEN LN
138
144
150
349
26
25
24
242
100
150
860
850
870
111
106
77
41'
56'
52'
75'
SR
R2
R1