IREDELL COUNTY HEALTH DEPARTMENT 4760653720

13270 (SEPTIC TANK) IMPROVEMENTS PERMIT AND CERTIFICATE OF COMPLETION
(Ground Absorption Sewage Disposal System – G. S. Chapter 130-Article 13C)

OWNER OR CONTRACTOR Brian Ferry DATE 10/29/91 PERMIT NO. Rt of 4J-A-16A

PHONE: Business ______ Home 528-9553

LOCATION Brawley Rd. Shinnville TL on Brawley X creek to brick house on (R) at top of hill, lot to (L) of house S. R. No. ______


SUBDIVISION NAME ______ LOT NO. ______ SECTION OR BLOCK NO. ______

House (✓) Mobile Home ( ) Business ( ) Other ______

No. Bedrooms 3 No. Bathrooms 2
Garbage Disposal Unit Yes ( ) No (✓)
Auto. Dishwasher Yes (✓) No ( )
Auto. Wash. Machine Yes (✓) No ( )
Site Suitable Yes (✓) No ( )
Lot Area 20,000 FT2

Character & Porosity of Soil c - cl (sf-f) p
Percolation Rate .4
Topography 3%
Depth to Water Table 748"
Rock or other impervious formations No, less firm at deeper depth

___ Basement with Plumbing ___ Basement without Plumbing ✓ No Basement

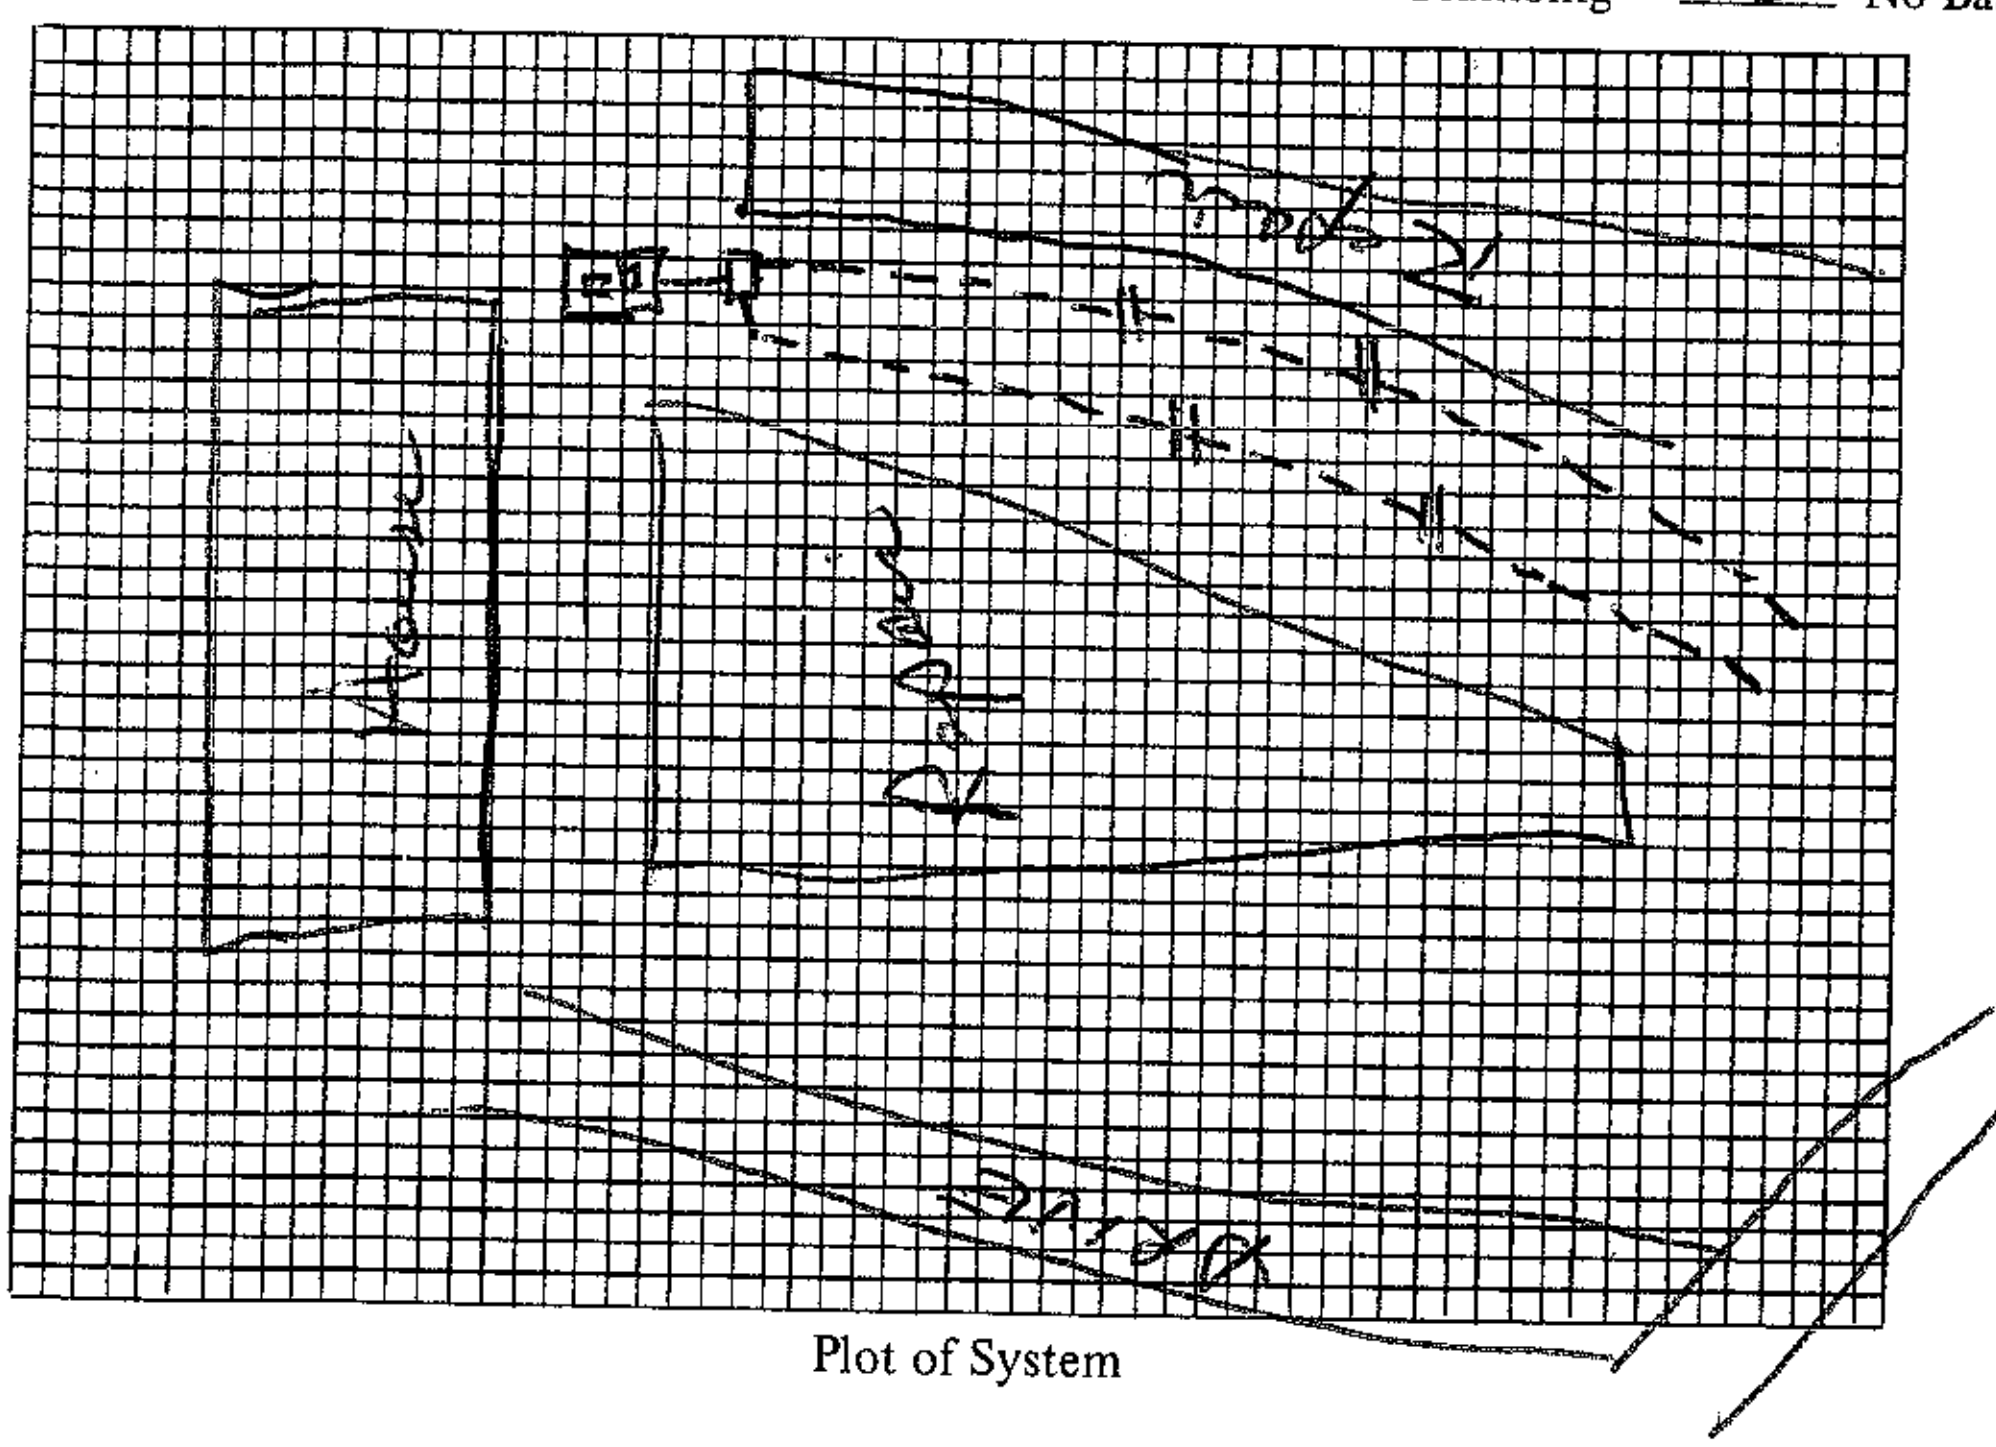

Plot of System

Size of Tank 1000 Gals.
Nitrification Field:
No. of Lines 2 @ 150' x 3'
Sq. Ft. 900 Linear Ft. 300
Depth of Stone in Lines 12"
Water Supply: Individual (✓)
Public ( )

Installed by R. MacLeod

I understand and agree to install septic tank system as specified on this Improvements Permit.

Signed: ______

IMPROVEMENTS PERMIT BY ______

COMMENTS: Step downs used in long continuous trenches. D/Box with leveler used as shown. Soil firm but not plastic

CERTIFICATE OF COMPLETION BY Wesley Sparks R.S. DATE 10/29/91
EXISTING SYSTEM CHECKED BY: ______ DATE ______

CONSTRUCTION MUST COMPLY WITH ALL OTHER APPLICABLE STATE AND LOCAL REGULATIONS.

Permit is VOID if any unauthorized changes are made in installation of system and/or if any false information is supplied in making Improvements Permit.

Health Dept. Copy: White Inspection Dept. Copy: Yellow Sanitarian's Copy: Pink Owner's Copy: Gold