
Revised plan
Received 6/1/10

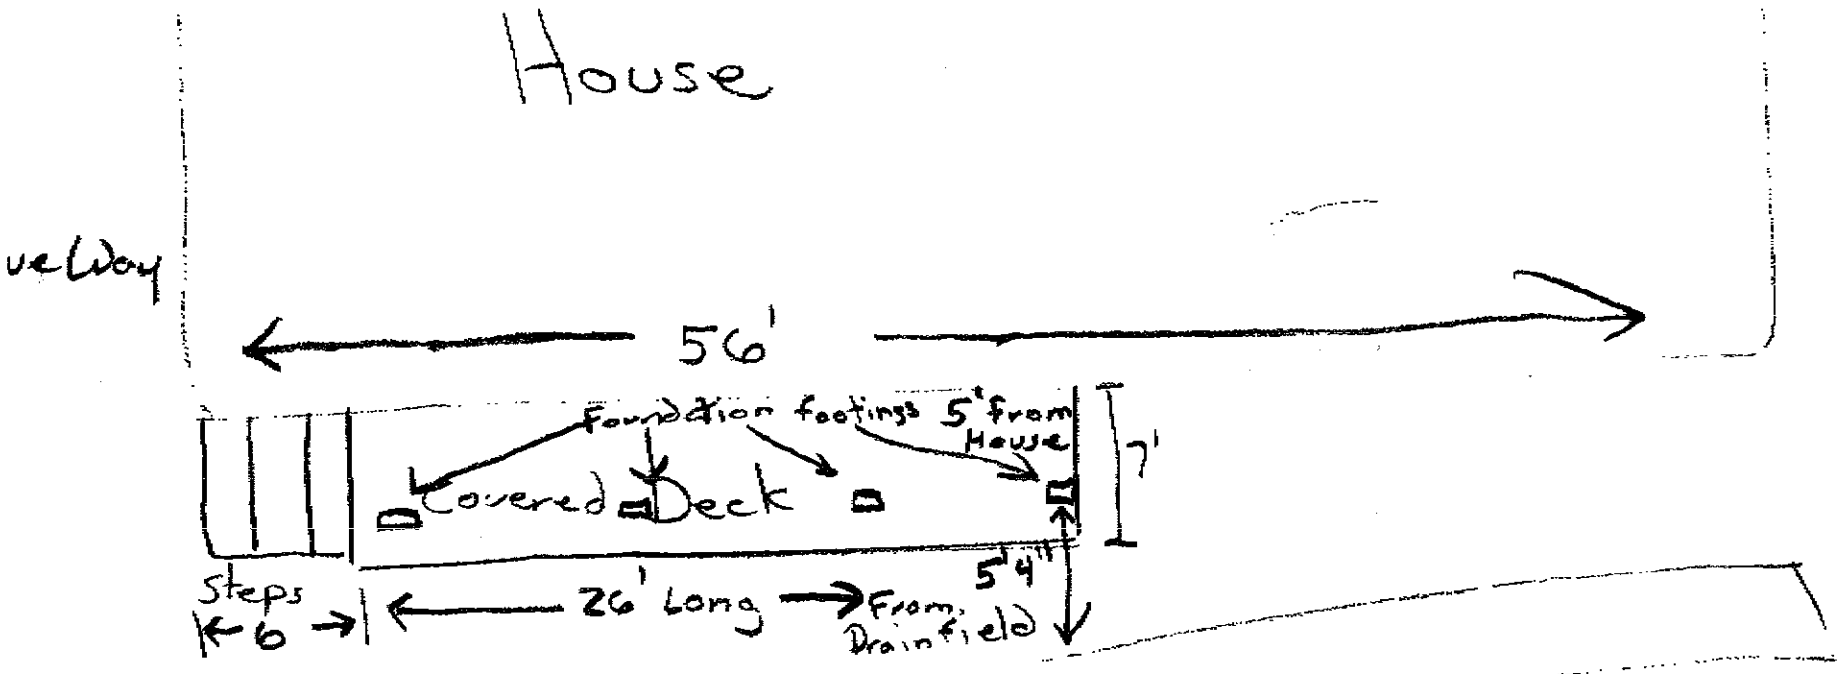

Drain Field

Permit #160867

James Whittington
515 Brawley Rd
Cleveland NC