
1077 Shinnville Rd

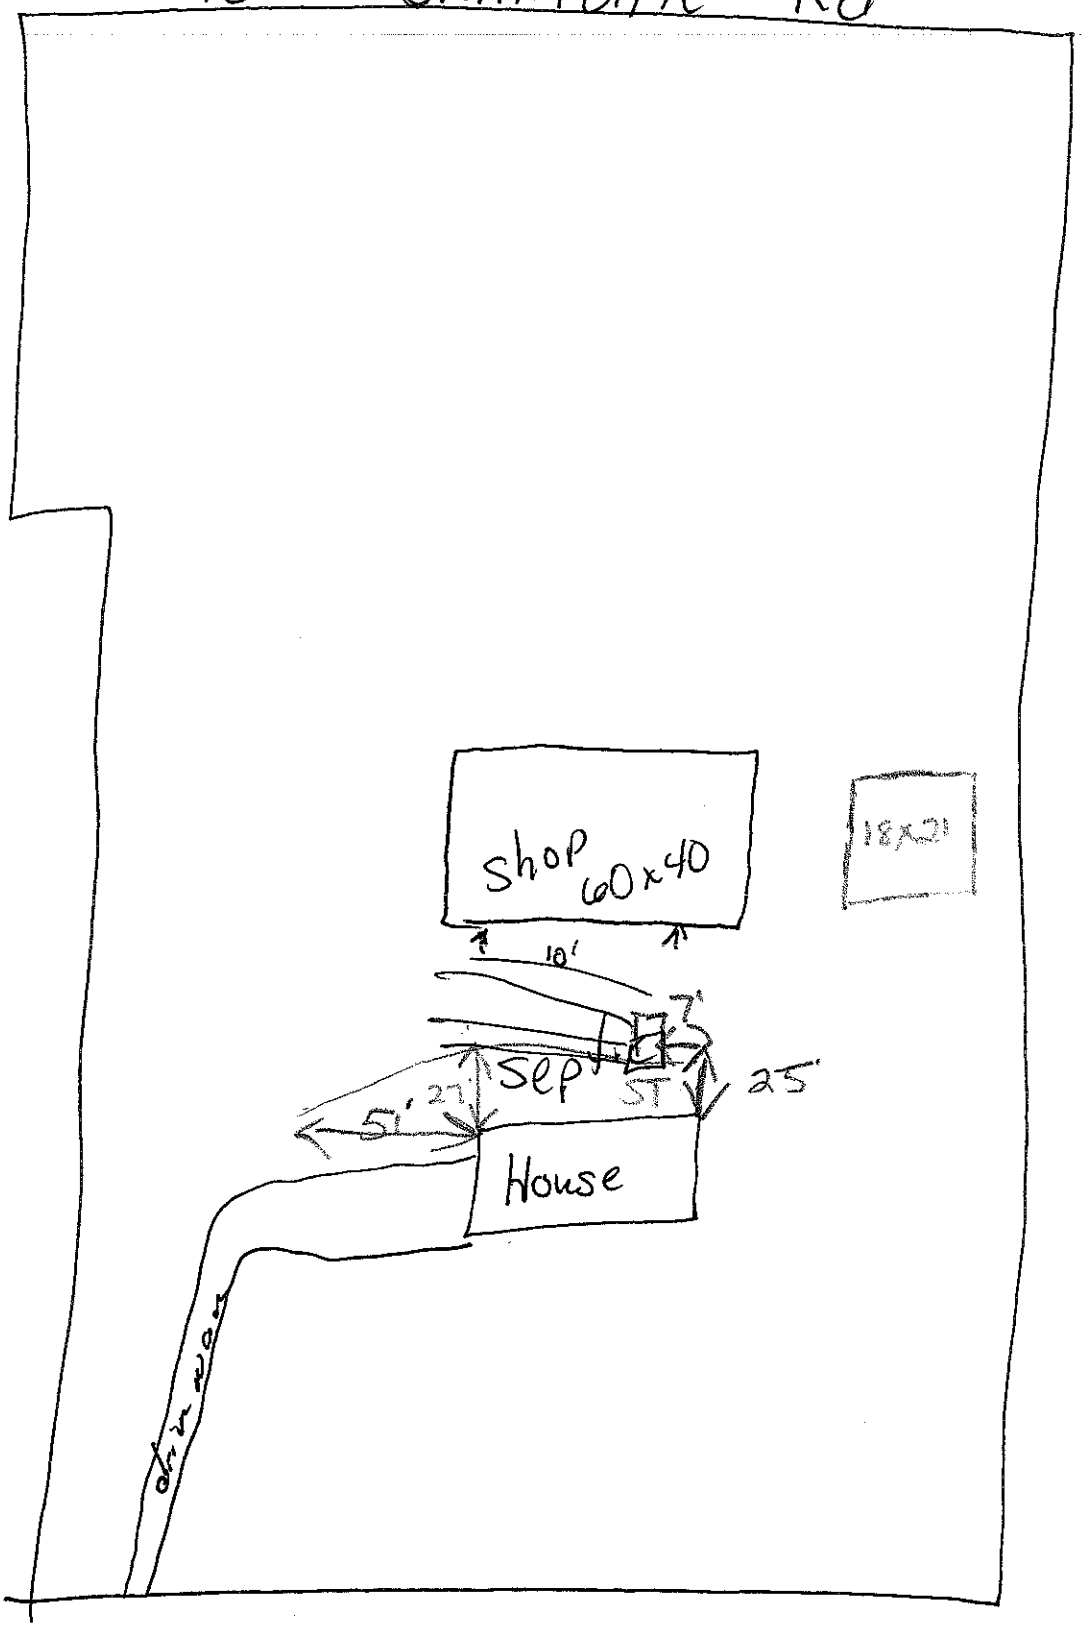

Rodney Ashley
704-575-5747

Lowest line 15+ Drainline
~~25Ft~~ From Concrete Patio
w/ Upper Deck
~~27Ft~~ back from end
of house (drive)
~~51Ft~~ from
back of house