IREDELL COUNTY HEALTH DEPARTMENT

(SEPTIC TANK) IMPROVEMENTS PERMIT AND CERTIFICATE OF COMPLETION

(Ground Absorption Sewage Disposal System – G. S. Chapter 130-Article 13C)

OWNER OR CONTRACTOR Glen Murdock DATE 8-2-84 PERMIT NO. 249

PHONE: Business _____ Home _____

LOCATION HWY 115 N HR 2383 Approx. 2¼ mile on left past Hunn's Grocery TL Dirt Road ½ Mile to site

SUBDIVISION NAME _____ LOT NO. _____ SECTION OR BLOCK NO. _____

House ( ) Mobile Home (X) Business ( ) Other _____

No. Bedrooms 3 No. Bathrooms 1½

Garbage Disposal Unit Yes ( ) No (X)

Auto. Dishwasher Yes (X) No ( )

Auto. Wash. Machine Yes (X) No ( )

Site Suitable Yes (X) No ( )

Lot Area 1 ACRE


Character & Porosity of Soil Sandy Loam

Percolation Rate 0-5 60% 4 120 Min/Inch

Topography _____

Depth to Water Table _____

Rock or other impervious formations None obs.

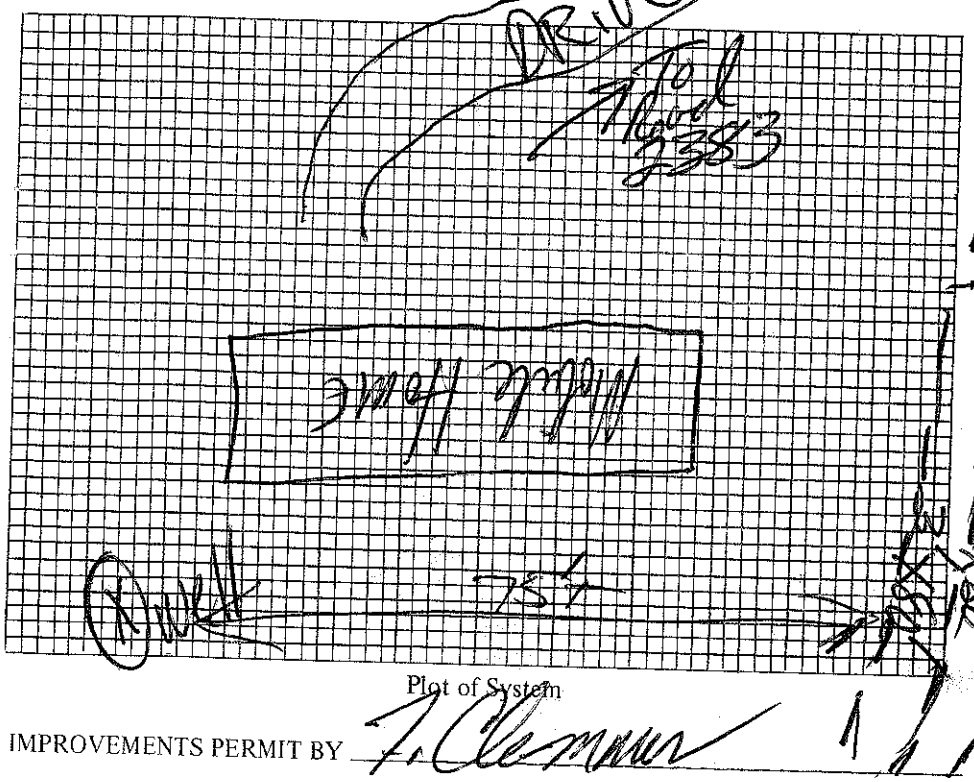

Plot of System

Size of Tank 1000 Gals.

Nitrification Field:

No. of Lines 3

Sq. Ft. 720 Linear Ft. 240

Depth of Stone in Lines 12"

Water Supply: Individual (X)

Public ( )

Installed by Sam Oswalt

I understand and agree to install septic tank system as specified on this Improvements Permit.

Signed _____

IMPROVEMENTS PERMIT BY F. Clemmer

COMMENTS: _____

CERTIFICATE OF COMPLETION BY Fred Clemmer DATE 8-3-84

EXISTING SYSTEM CHECKED BY: _____ DATE _____

CONSTRUCTION MUST COMPLY WITH ALL OTHER APPLICABLE STATE AND LOCAL REGULATIONS.

Permit is VOID if any unauthorized changes are made in installation of system and/or if any false information is supplied in making Improvements Permit.

Health Dept. Copy: White Inspection Dept. Copy: Yellow Sanitarian's Copy: Pink Owner's Copy: Gold

10:15

IREDELL COUNTY HEALTH DEPARTMENT

(SEPTIC TANK) IMPROVEMENTS PERMIT AND CERTIFICATE OF COMPLETION
(Ground Absorption Sewage Disposal System – G. S. Chapter 130-Article 13C)

OWNER OR CONTRACTOR Greg Murdock DATE 7-11-84 PERMIT NO. 187

PHONE: Business ______ Home ______

LOCATION 115-21 North TR 2383 Approx 2 1/4 mile From Shinn's Store TL dirt Road 1/3 mile to house site S. R. No. ______

SUBDIVISION NAME ______ LOT NO. ______ SECTION OR BLOCK NO. ______

House ( ) Mobile Home (X) Business ( ) Other ______

No. Bedrooms 2 No. Bathrooms 1 1/2

Garbage Disposal Unit Yes ( ) No (X)

Auto. Dishwasher Yes (X) No ( )

Auto. Wash. Machine Yes (X) No ( )

Site Suitable Yes (X) No ( )

Lot Area 1 ACRE


Character & Porosity of Soil Clay loam

Percolation Rate 0.5 gal/ft²/day

Topography 2-4%

Depth to Water Table

Rock or other impervious formations NONE 065

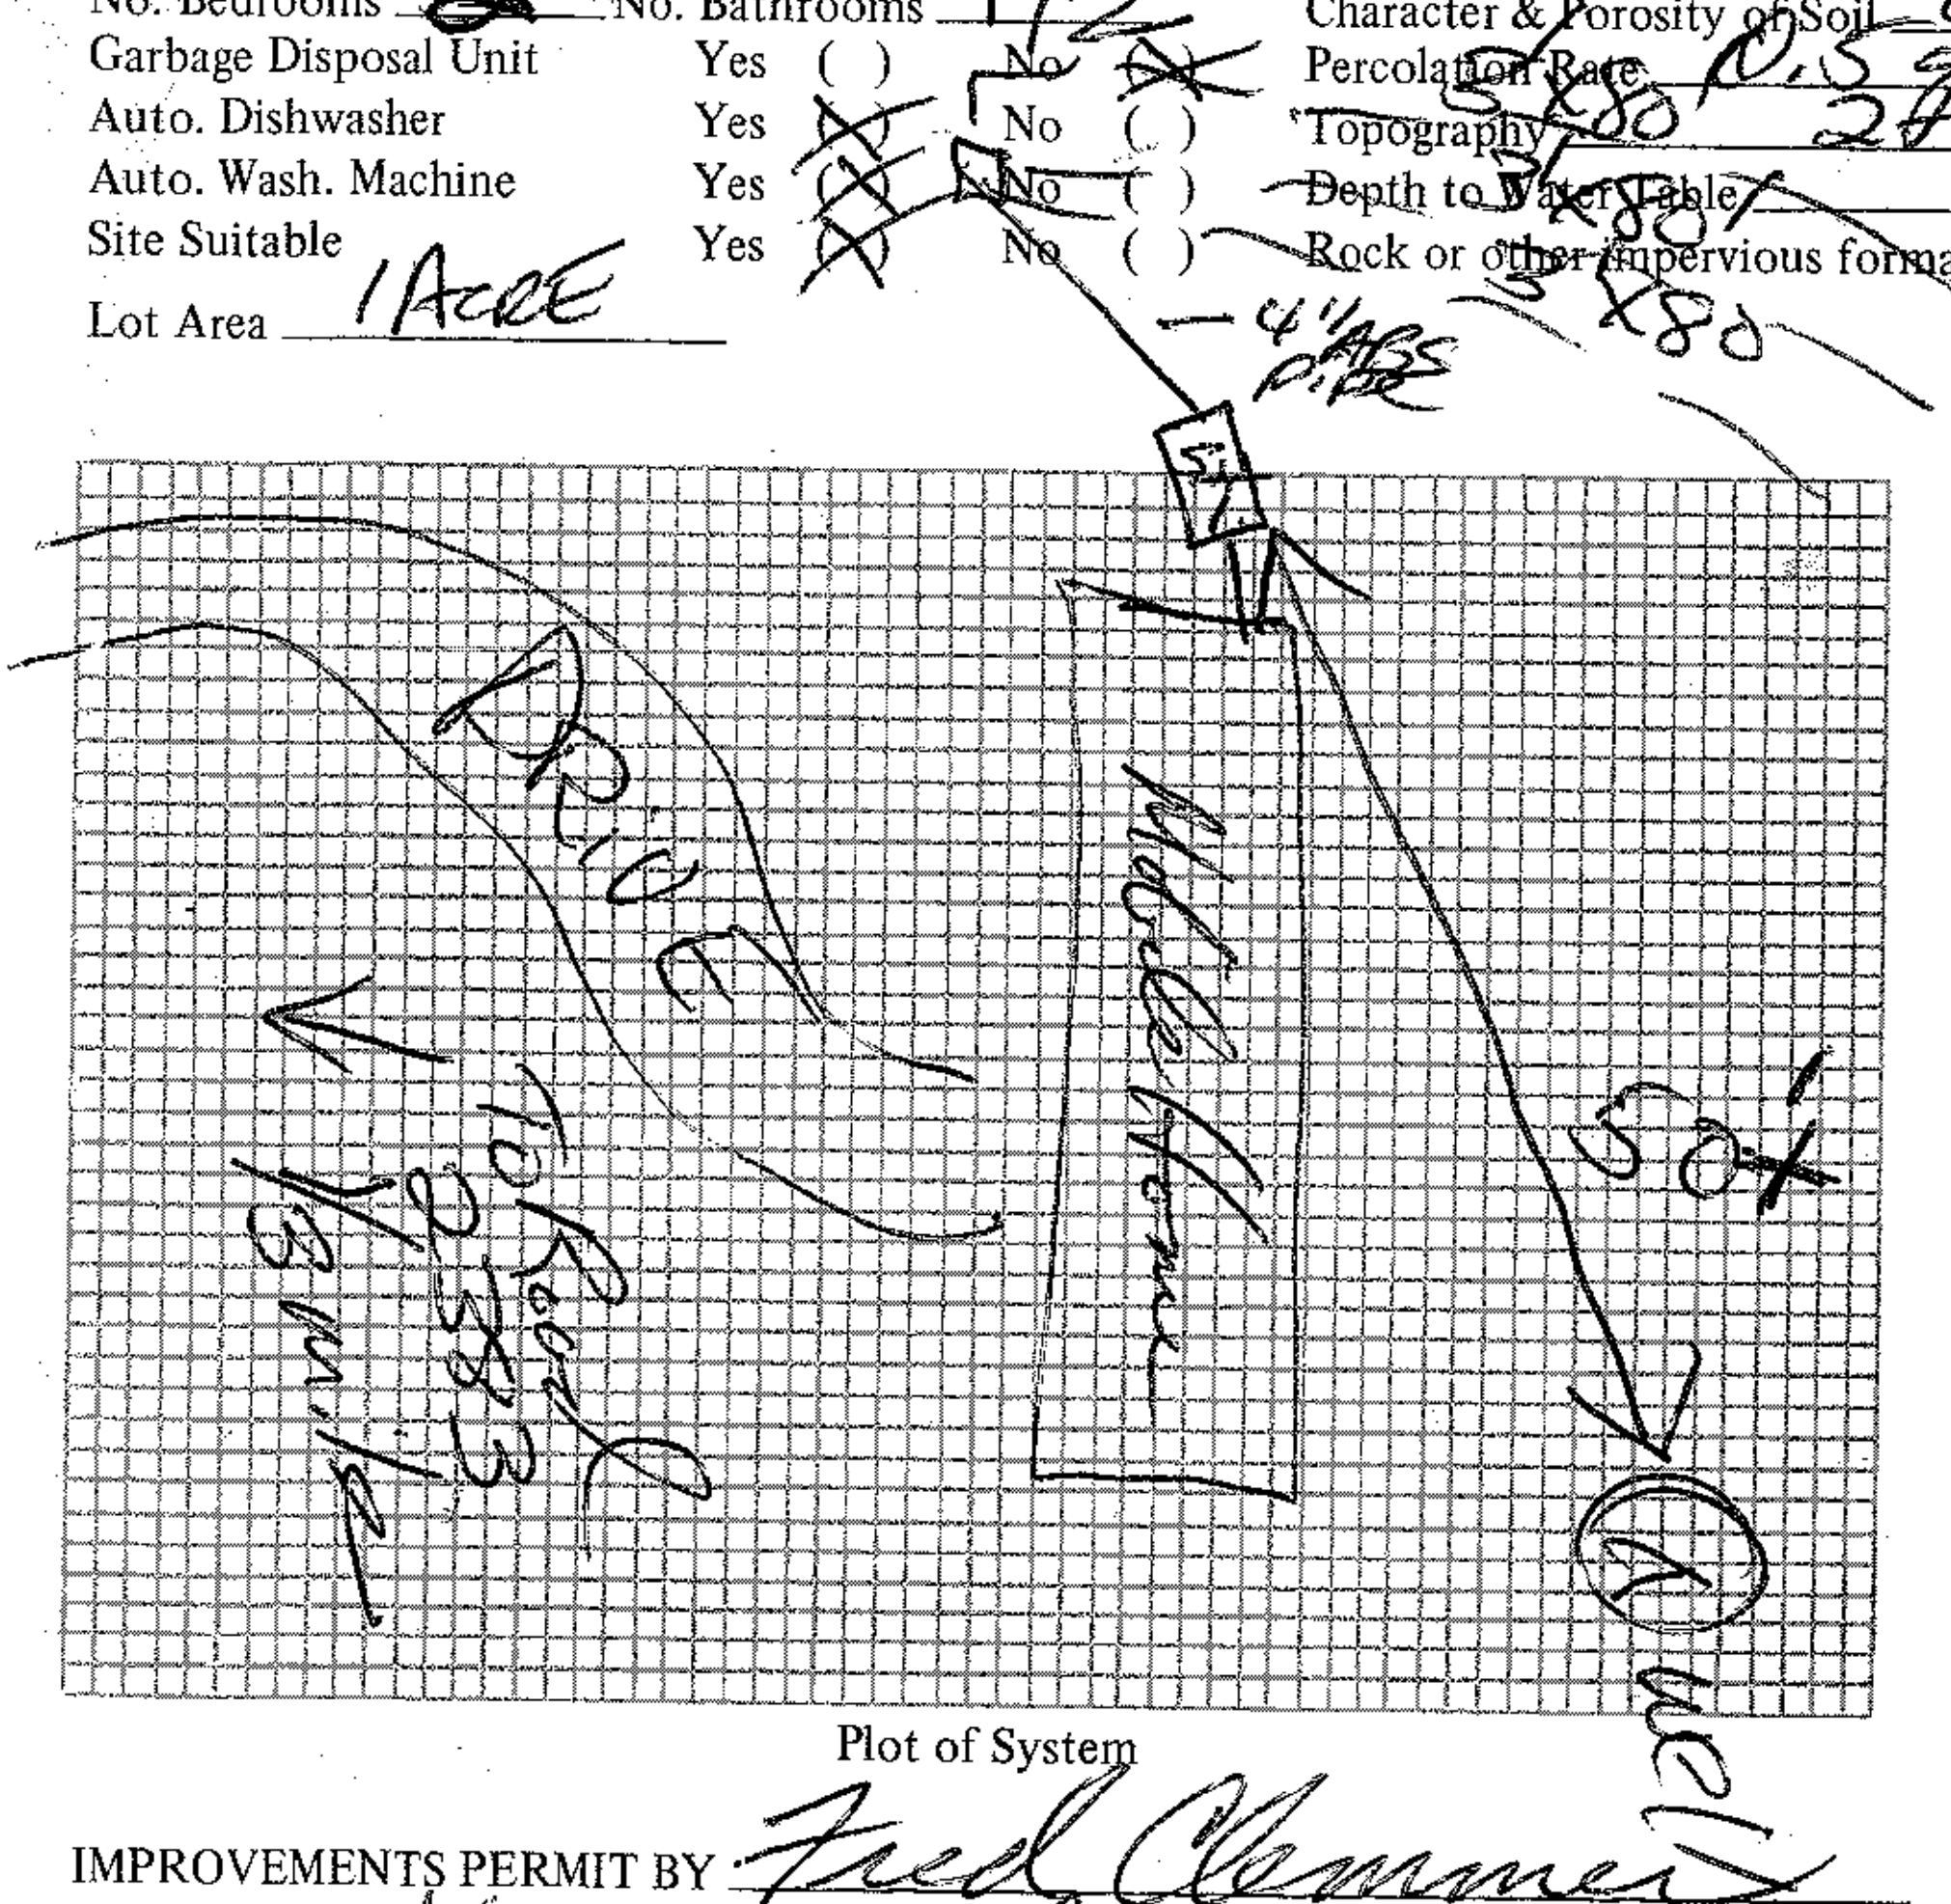

Plot of System

Size of Tank 1000 Gals.

Nitrification Field:

No. of Lines 3

Sq. Ft. 720 Linear Ft. 240

Depth of Stone in Lines 12"

Water Supply: Individual (X)

Public ( )

Installed by ______

I understand and agree to install septic tank system as specified on this Improvements Permit.

Signed: Greg Murdock

IMPROVEMENTS PERMIT BY Fred Clemmer

COMMENTS: Keep System Shallow, follow contours

CERTIFICATE OF COMPLETION BY ______ DATE ______

EXISTING SYSTEM CHECKED BY: ______ DATE ______

CONSTRUCTION MUST COMPLY WITH ALL OTHER APPLICABLE STATE AND LOCAL REGULATIONS.

Permit is VOID if any unauthorized changes are made in installation of system and/or if any false information is supplied in making Improvements Permit.

Health Dept. Copy: White Inspection Dept. Copy: Yellow Sanitarian's Copy: Pink Owner's Copy: Gold