SEE THE SAMPLE SITE PLAN BELOW. INCOMPLETE SITE PLANS WILL BE RETURNED TO YOU FOR COMPLETION AND MAY RESULT IN A DELAY IN THE ISSUANCE OF YOUR SEPTIC SYSTEM PERMIT!!!

Place an (X) beside each item as you complete the site plan:

- X **Property Line measurements are clearly identified...**
- X **All proposed structures are indicated...**
- X ***SHOW: proposed house or business footprint, wells, water lines, patios, pools and decks, and any other item that will occupy space on the site***
- X **Front and side setbacks from property line...**
- X **Preferred driveway location and configuration, preferred well location...**
- X **Area you prefer your septic system to be placed...**
- X **North arrow, or other sufficient indicator of direction...**

Circle N/A on the following if appropriate:


- X **Location of septic systems and wells within 100' of your property...** **N/A**
- X **Location of easements and rights of ways on your property...** **N/A**
- X **Location of any designated wetlands on the property...** **N/A**


Signature: C. [illegible] — 12/20/04

Property owner or owner's legal representative signature (SIGNATURE REQUIRED) — **DATE**

USE THIS SPACE TO DRAW YOUR SITE PLAN

See Attached Site Plan

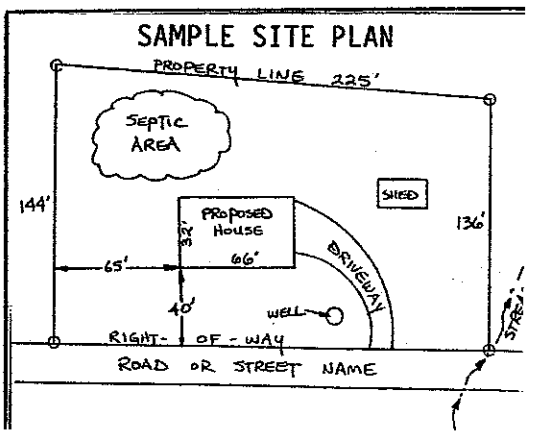

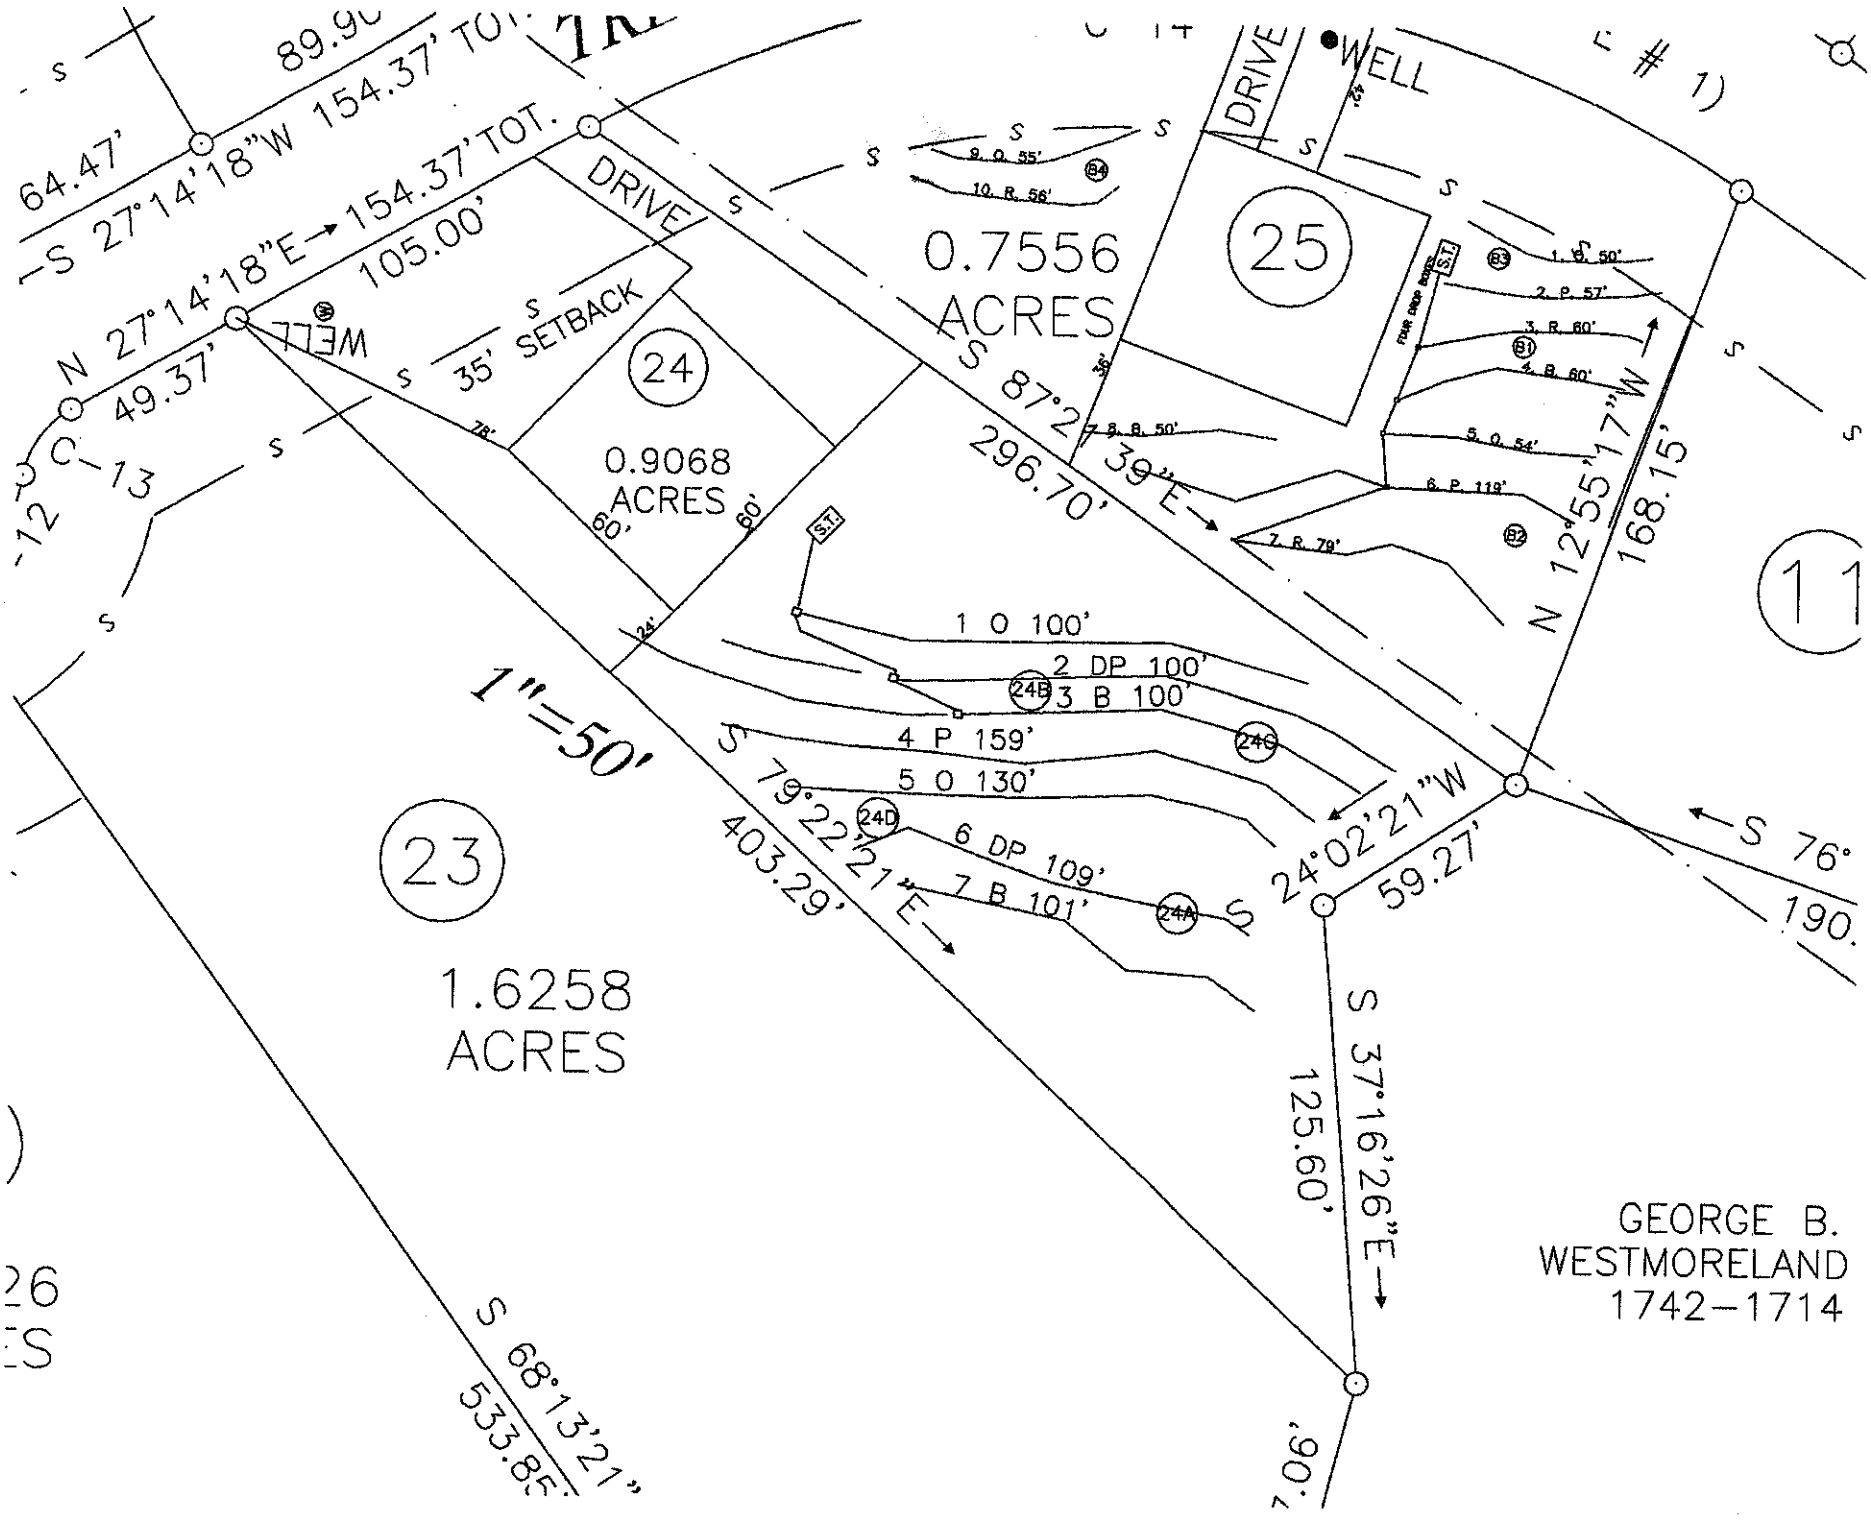
64.47'
S 27°14'18"W 154.37' TOT.
N 27°14'18"E → 154.37' TOT.
105.00'
DRIVE
WELL
N 27°14'18"E
49.37'
35' SETBACK
24
0.9068 ACRES
60'
60'
25
0.7556 ACRES
S 87°23'39"E
296.70'
N 12°55'17"W
168.15'
11
1" = 50'
1 O 100'
2 DP 100'
3 B 100'
4 P 159'
5 O 130'
6 DP 109'
7 B 101'
24B
24C
24D
24A
S 79°22'21"E
403.29'
S 24°02'21"W
59.27'
S 76°
190.
23
1.6258 ACRES
S 37°16'26"E
125.60'
S 68°13'21"
533.85'
GEORGE B. WESTMORELAND
1742–1714