IREDELL COUNTY HEATLH DEPARTMENT

PAGE 2: *SITE PLAN WORKSHEET*

SEE THE SAMPLE SITE PLAN BELOW. INCOMPLETE SITE PLANS WILL BE RETURNED TO YOU FOR COMPLETION AND MAY RESULT IN A DELAY IN THE ISSUANCE OF YOUR SEPTIC SYSTEM PERMIT!!!

Place an (X) beside each item as you complete the site plan:

- Property Line measurements are clearly identified…
- All proposed structures are indicated…
- *SHOW: proposed house or business footprint, wells, water lines, patios, pools and decks, and any other item that will occupy space on the site*
- Front and side setbacks from property line…
- Preferred driveway location and configuration, preferred well location…
- Area you prefer your septic system to be placed…
- North arrow, or other sufficient indicator of direction…

Circle N/A on the following if appropriate:

- Location of septic systems and wells within 100' of your property… N/A
- Location of easements and rights of ways on your property… N/A
- Location of any designated wetlands on the property… N/A


Signature: C. Myx


Property owner or owner's legal representative signature (SIGNATURE REQUIRED)

10/14/06
DATE

USE THIS SPACE TO DRAW YOUR SITE PLAN

See attached site Plan

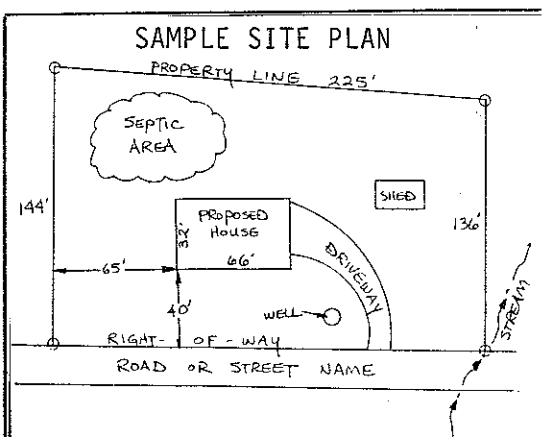

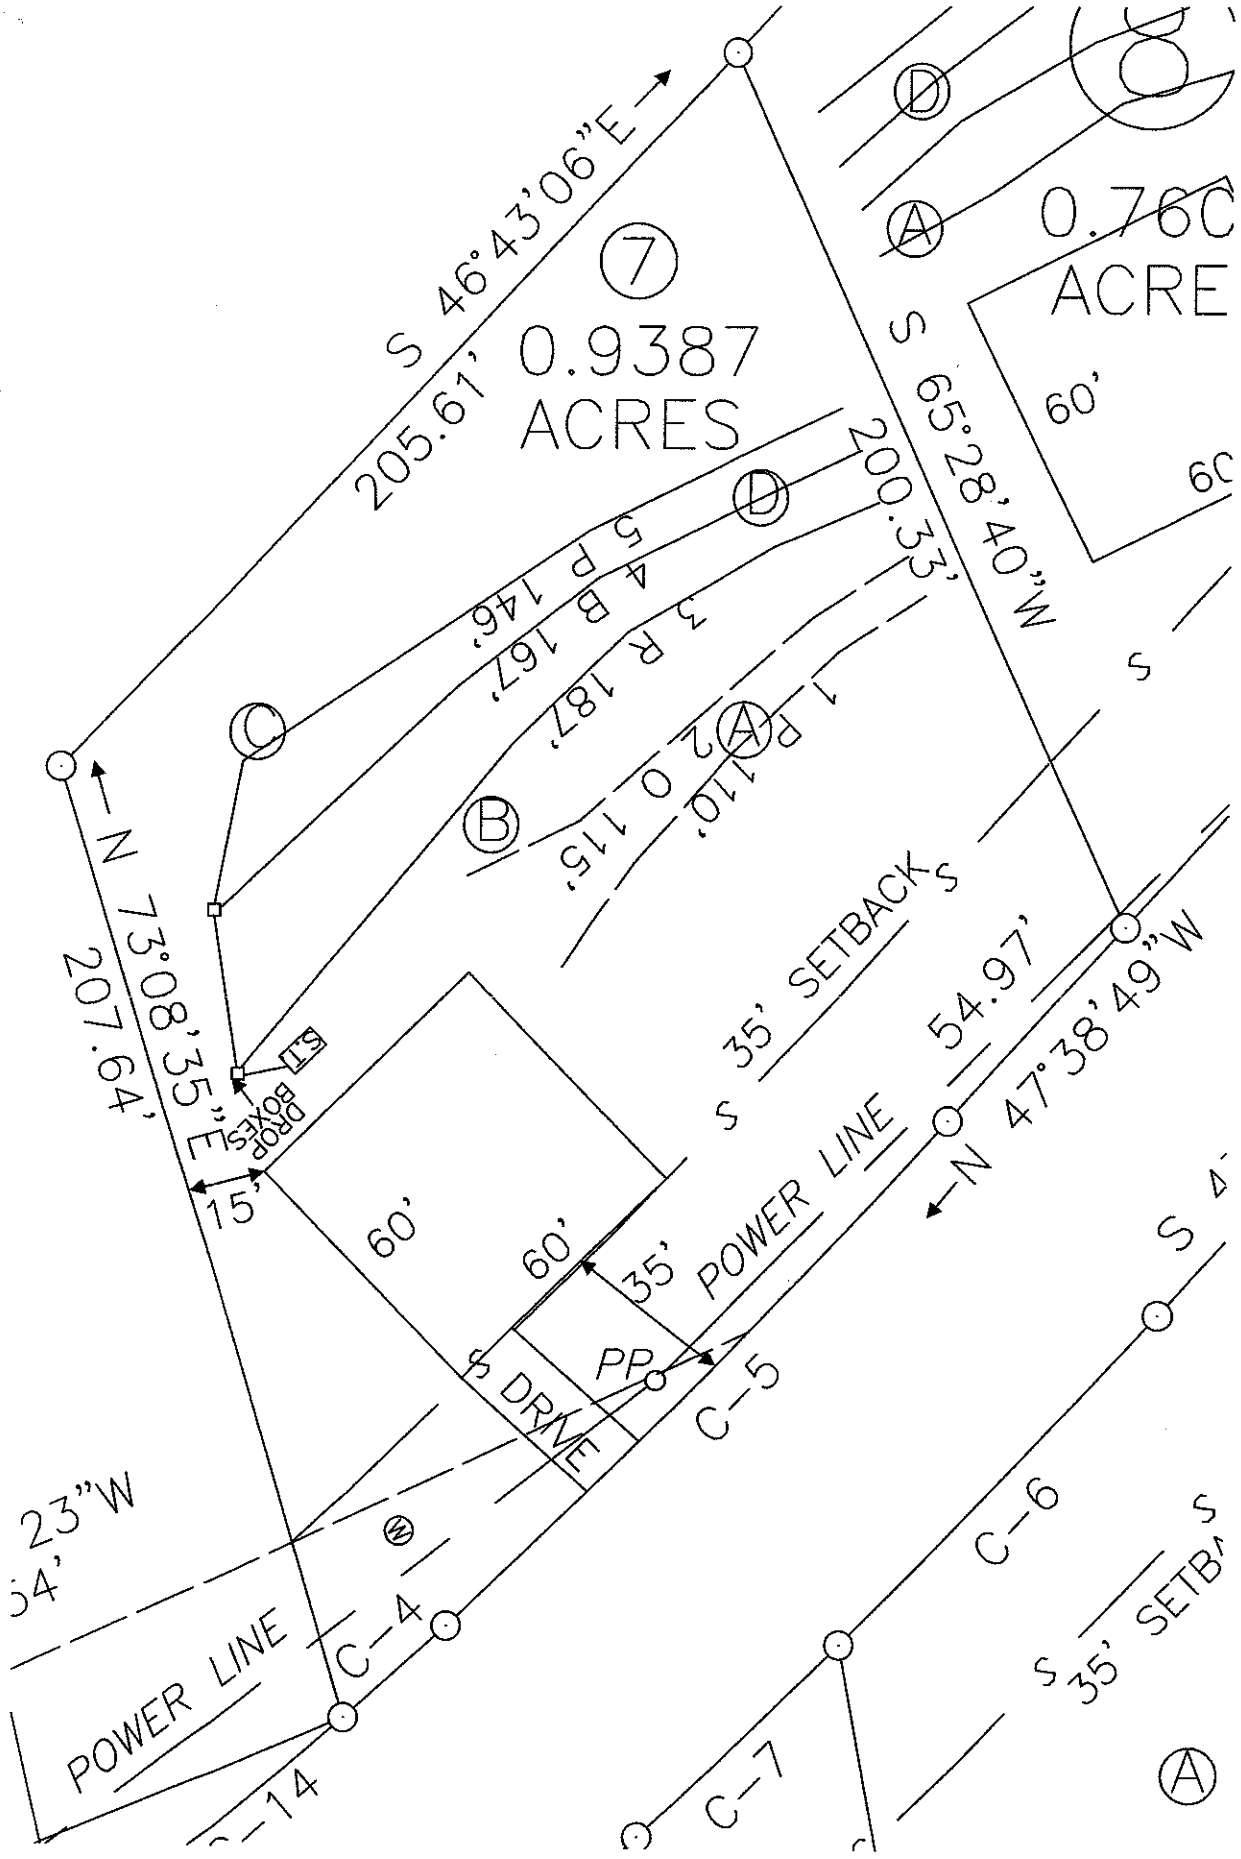
S 46°43'06"E
205.61'
7
0.9387
ACRES
S 65°28'40"W
200.33'
0.76C
ACRE
60'
60
D
A
C
B
5 P 146'
4 B 167'
3 R 187'
1 P 110'
2 O 115'
N 73°08'35"E
207.64'
ELT
PROP BOXES
15'
S 35' SETBACK
54.97'
N 47°38'49"W
60'
60'
35'
POWER LINE
PP
DRIVE
C-5
C-4
C-6
C-7
POWER LINE
S 35' SETB
S 4
23"W
54'
14

1"=40'