SEE THE SAMPLE SITE PLAN BELOW. INCOMPLETE SITE PLANS WILL BE RETURNED TO YOU FOR COMPLETION AND MAY RESULT IN A DELAY IN THE ISSUANCE OF YOUR SEPTIC SYSTEM PERMIT!!!

Place an (X) beside each item as you complete the site plan:

- X **Property Line measurements are clearly identified...**
- X **All proposed structures are indicated...**
- X ***SHOW: proposed house or business footprint, wells, water lines, patios, pools and decks, and any other item that will occupy space on the site***
- X **Front and side setbacks from property line...**
- X **Preferred driveway location and configuration, preferred well location...**
- X **Area you prefer your septic system to be placed...**
- X **North arrow, or other sufficient indicator of direction...**

Circle N/A on the following if appropriate:


- X **Location of septic systems and wells within 100' of your property...** **N/A**
- X **Location of easements and rights of ways on your property...** **N/A**
- X **Location of any designated wetlands on the property...** **N/A**


Signature: C. [illegible]
Property owner or owner's legal representative signature (SIGNATURE REQUIRED)

12/24/06
DATE

USE THIS SPACE TO DRAW YOUR SITE PLAN

See Attached Site Plan

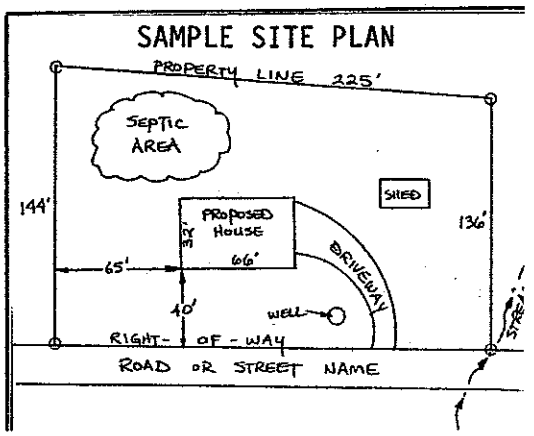

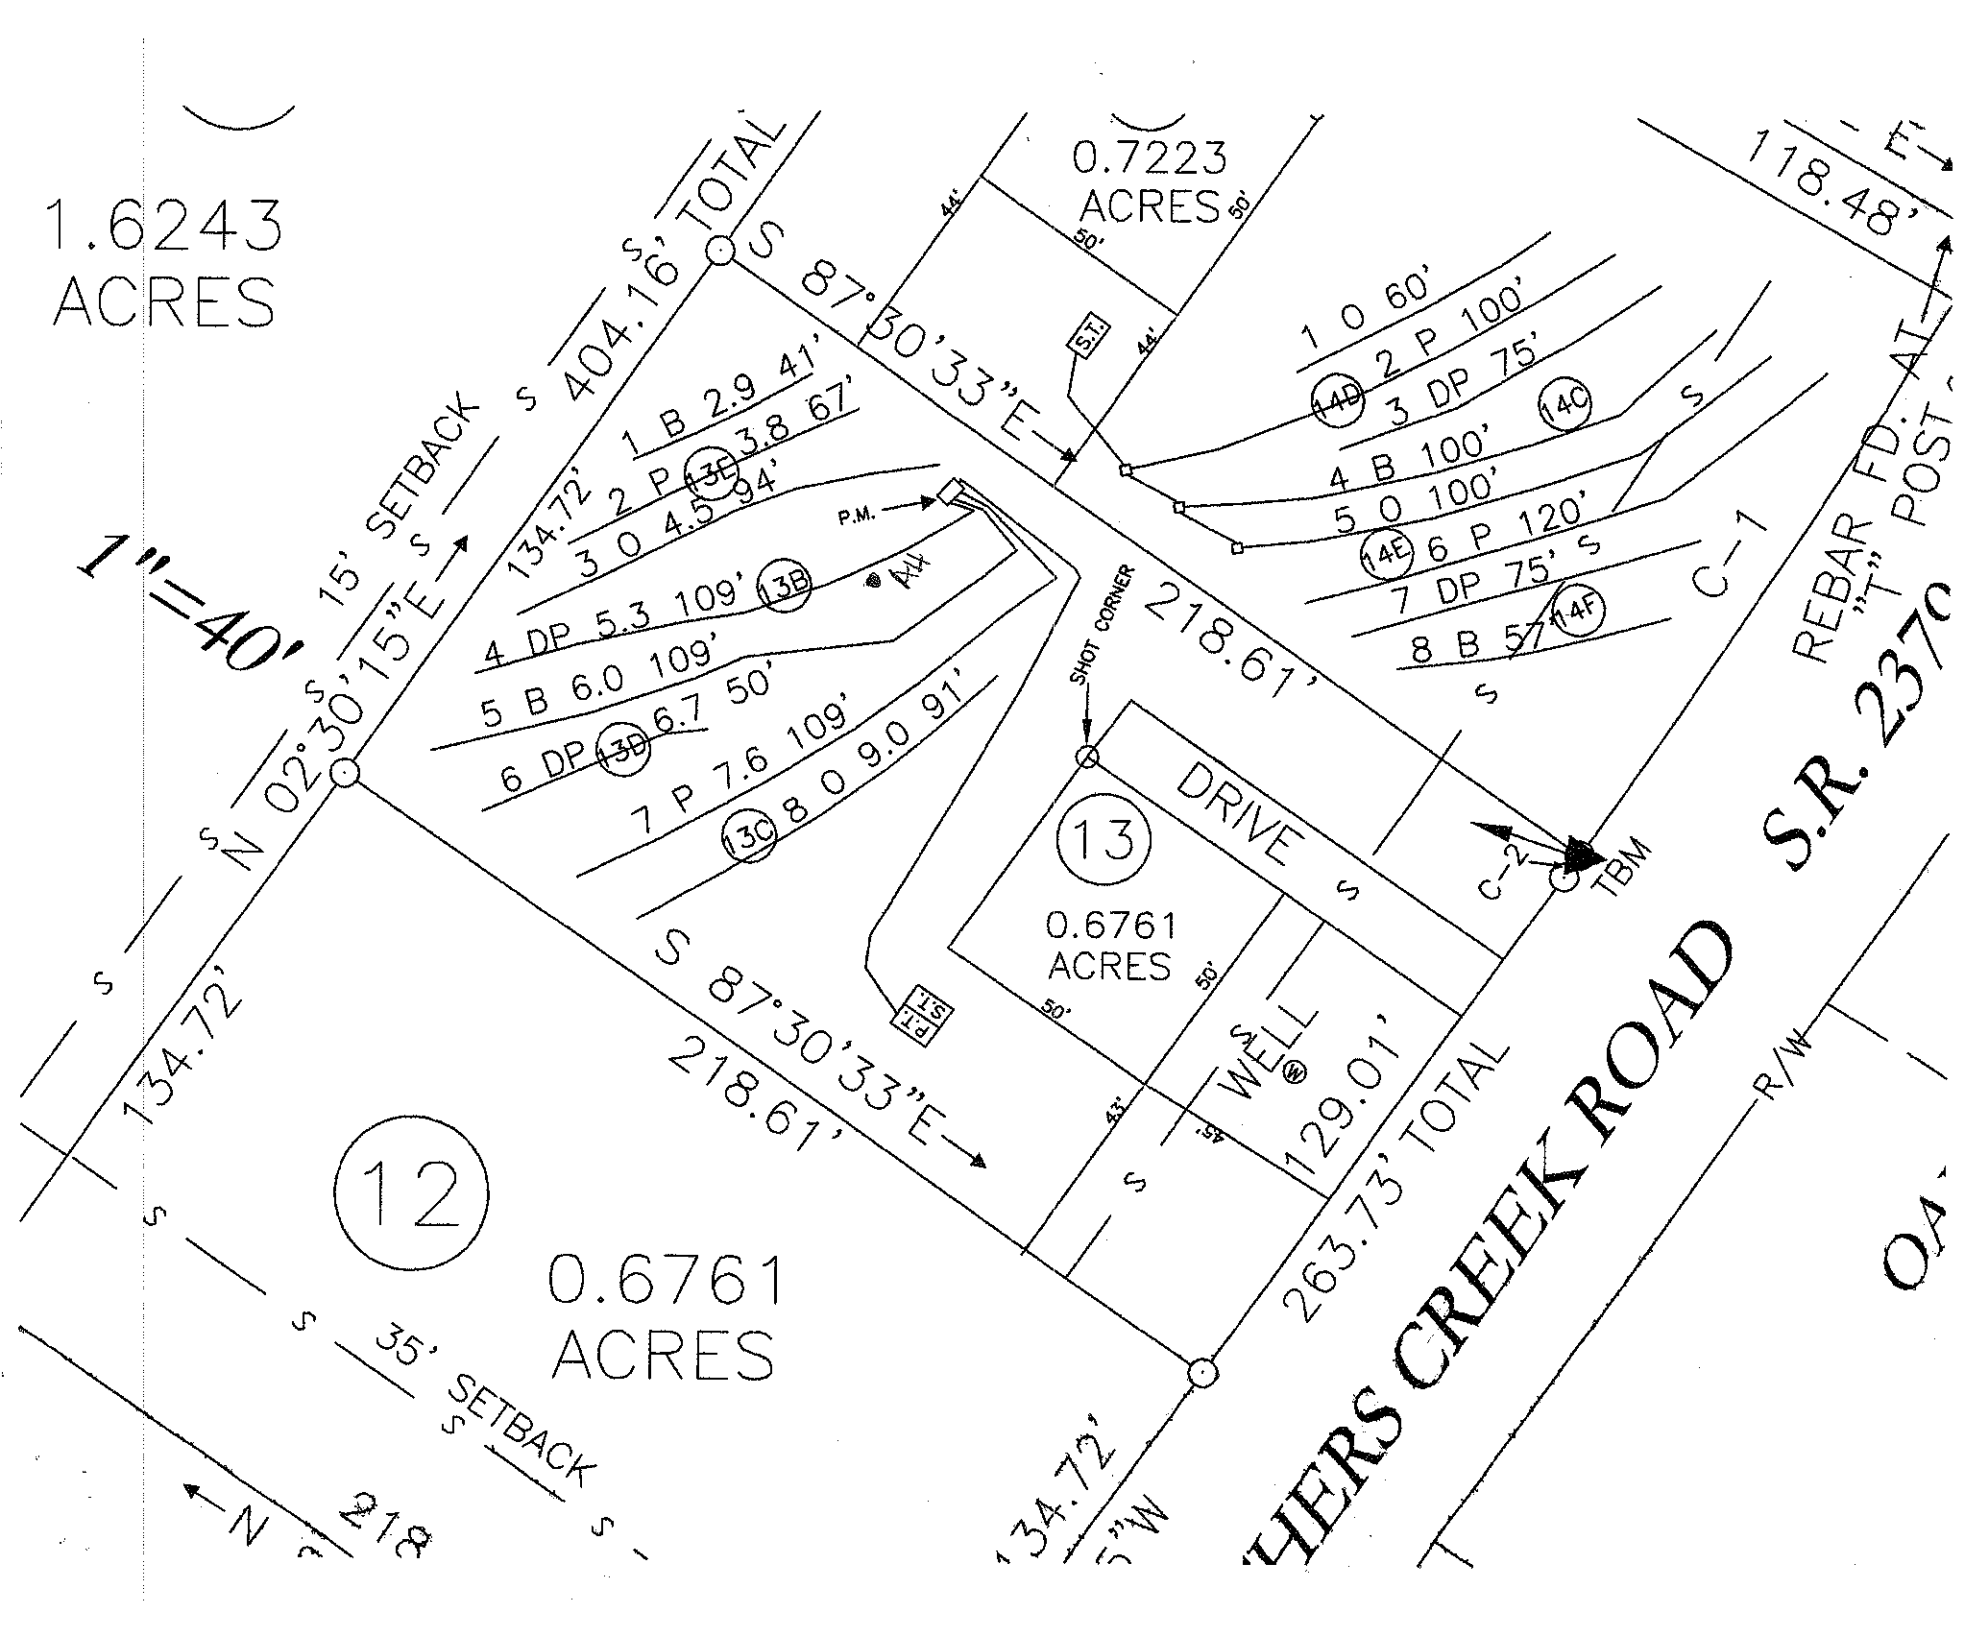
1.6243
ACRES
0.7223
ACRES
1"=40'
15' SETBACK
S 404.16' TOTAL
S 87°30'33"E
N 02°30'15"E
134.72'
1 B 2.9 41'
2 P 3.8 67'
3 O 4.5 94'
4 DP 5.3 109'
5 B 6.0 109'
6 DP 6.7 50'
7 P 7.6 109'
8 O 9.0 91'
P.M.
SHOT CORNER
218.61'
1 O 60'
2 P 100'
3 DP 75'
4 B 100'
5 O 100'
6 P 120'
7 DP 75'
8 B 57'
C-1
C-2
DRIVE
TBM
118.48'
REBAR FD. AT "T" POST
13
0.6761
ACRES
WELL
129.01'
263.73' TOTAL
R/W
12
0.6761
ACRES
35' SETBACK
S 87°30'33"E
218.61'
134.72'
S.T.
44'
50'
43'
57'
S.R. 237
HERS CREEK ROAD