IREDELL COUNTY HEATLH DEPARTMENT

PAGE 2: *SITE PLAN WORKSHEET*

SEE THE SAMPLE SITE PLAN BELOW. INCOMPLETE SITE PLANS WILL BE RETURNED TO YOU FOR COMPLETION AND MAY RESULT IN A DELAY IN THE ISSUANCE OF YOUR SEPTIC SYSTEM PERMIT!!!

Place an (X) beside each item as you complete the site plan:

- X **Property Line measurements are clearly identified...**
- X **All proposed structures are indicated...**
- X ***SHOW: proposed house or business footprint, wells, water lines, patios, pools and decks, and any other item that will occupy space on the site***
- X **Front and side setbacks from property line...**
- X **Preferred driveway location and configuration, preferred well location...**
- X **Area you prefer your septic system to be placed...**
- X **North arrow, or other sufficient indicator of direction...**

Circle N/A on the following if appropriate:

- **Location of septic systems and wells within 100' of your property...** N/A
- **Location of easements and rights of ways on your property...** N/A
- **Location of any designated wetlands on the property...** N/A


Signature: _____


Property owner or owner's legal representative signature (SIGNATURE REQUIRED)

8/23/07
DATE

USE THIS SPACE TO DRAW YOUR SITE PLAN

See site plan

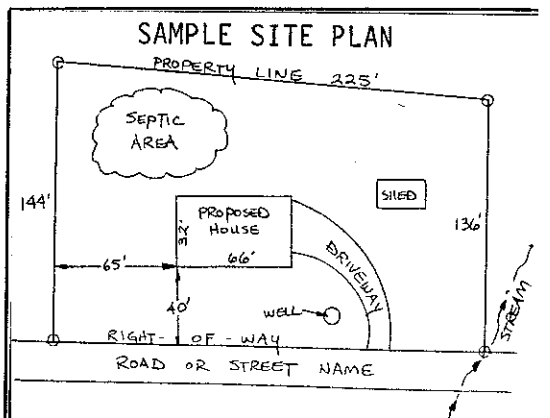

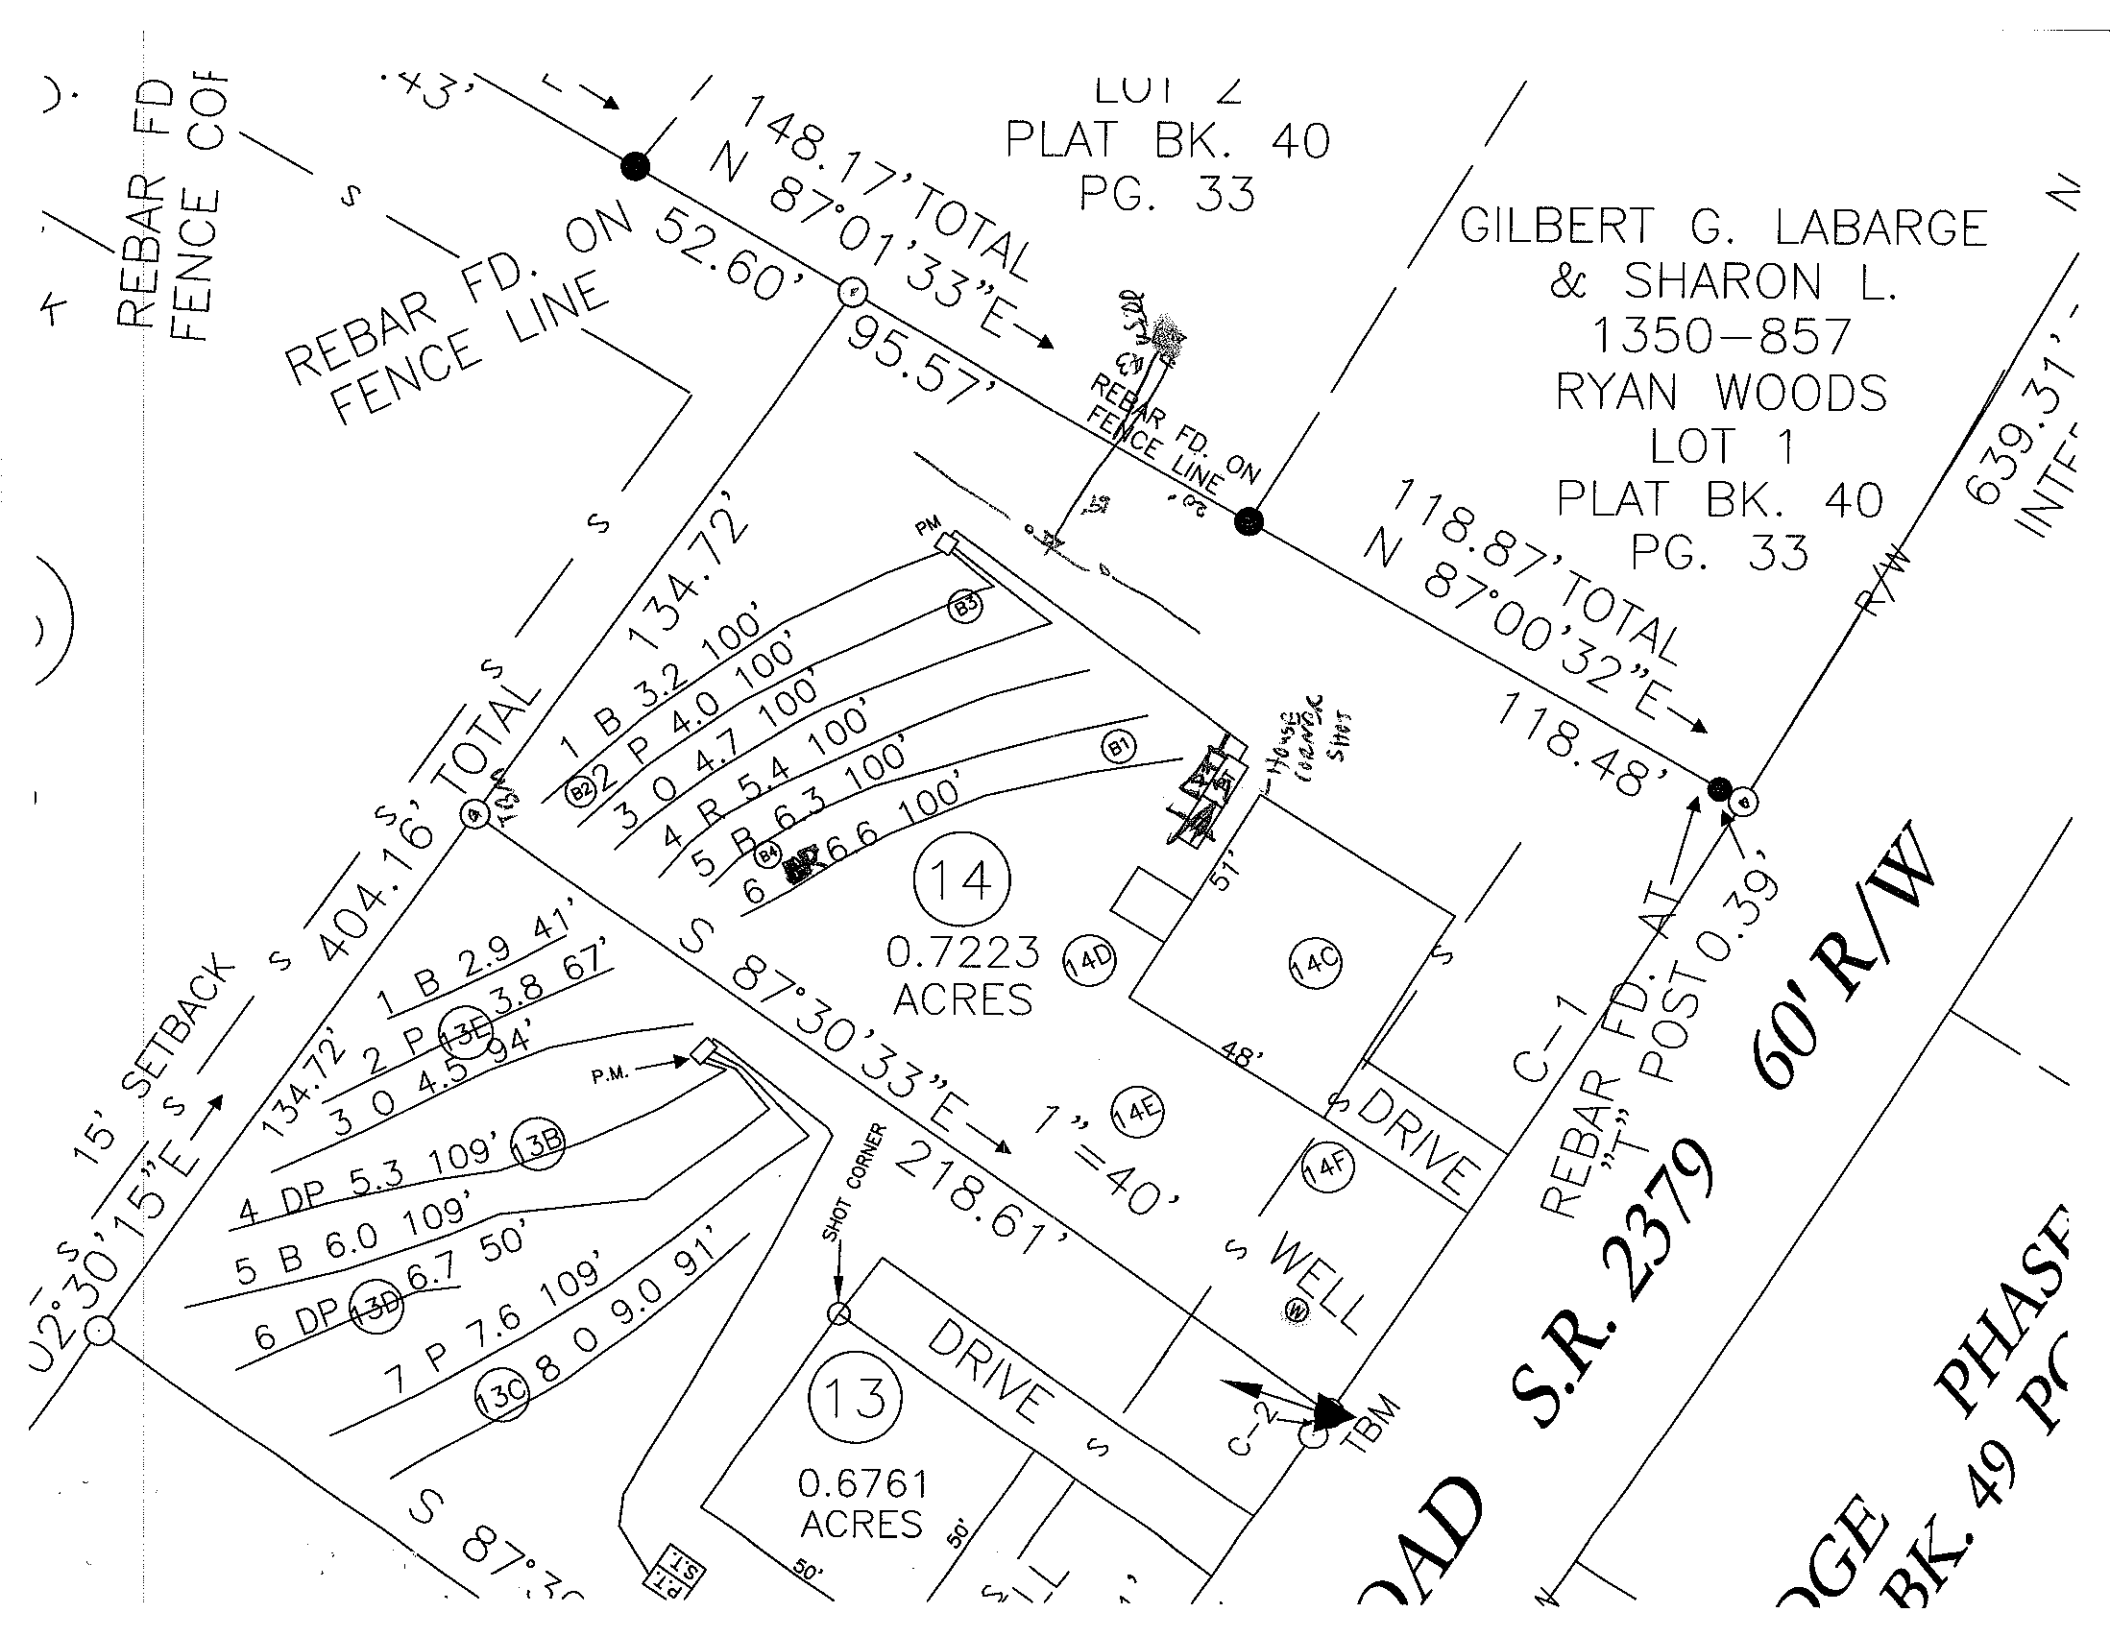
LOT 2
PLAT BK. 40
PG. 33
GILBERT G. LABARGE
& SHARON L.
1350-857
RYAN WOODS
LOT 1
PLAT BK. 40
PG. 33
REBAR FD. ON FENCE LINE
148.17' TOTAL
N 87°01'33"E
95.57'
118.87' TOTAL
N 87°00'32"E
118.48'
REBAR FD. AT "T" POST 0.39'
S 404.16' TOTAL
134.72'
15' SETBACK
S 02°30'15"E
S 87°30'33"E
218.61'
1" = 40'
1 B 3.2 100'
2 P 4.0 100'
3 O 4.7 100'
4 R 5.4 100'
5 B 6.3 100'
6 6.6 100'
1 B 2.9 41'
2 P 3.8 67'
3 O 4.5 94'
4 DP 5.3 109'
5 B 6.0 109'
6 DP 6.7 50'
7 P 7.6 109'
8 O 9.0 91'
14
0.7223
ACRES
13
0.6761
ACRES
DRIVE
WELL
SHOT CORNER
TBM
C-1
C-2
60' R/W
S.R. 2379