IREDELL COUNTY HEATLH DEPARTMENT

PAGE 2: *SITE PLAN WORKSHEET*

SEE THE SAMPLE SITE PLAN BELOW. INCOMPLETE SITE PLANS WILL BE RETURNED TO YOU FOR COMPLETION AND MAY RESULT IN A DELAY IN THE ISSUANCE OF YOUR SEPTIC SYSTEM PERMIT!!!

Place an (X) beside each item as you complete the site plan:

- Property Line measurements are clearly identified...
- All proposed structures are indicated...
- *SHOW: proposed house or business footprint, wells, water lines, patios, pools and decks, and any other item that will occupy space on the site*
- Front and side setbacks from property line...
- Preferred driveway location and configuration, preferred well location...
- Area you prefer your septic system to be placed...
- North arrow, or other sufficient indicator of direction...

Circle N/A on the following if appropriate:

- Location of septic systems and wells within 100' of your property... N/A
- Location of easements and rights of ways on your property... N/A
- Location of any designated wetlands on the property... N/A


Signature: C. Lyx


Property owner or owner's legal representative signature (SIGNATURE REQUIRED)

10/14/06
DATE

USE THIS SPACE TO DRAW YOUR SITE PLAN

See Attached site plan

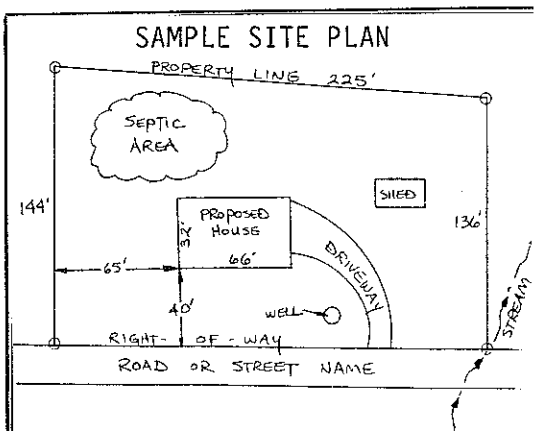

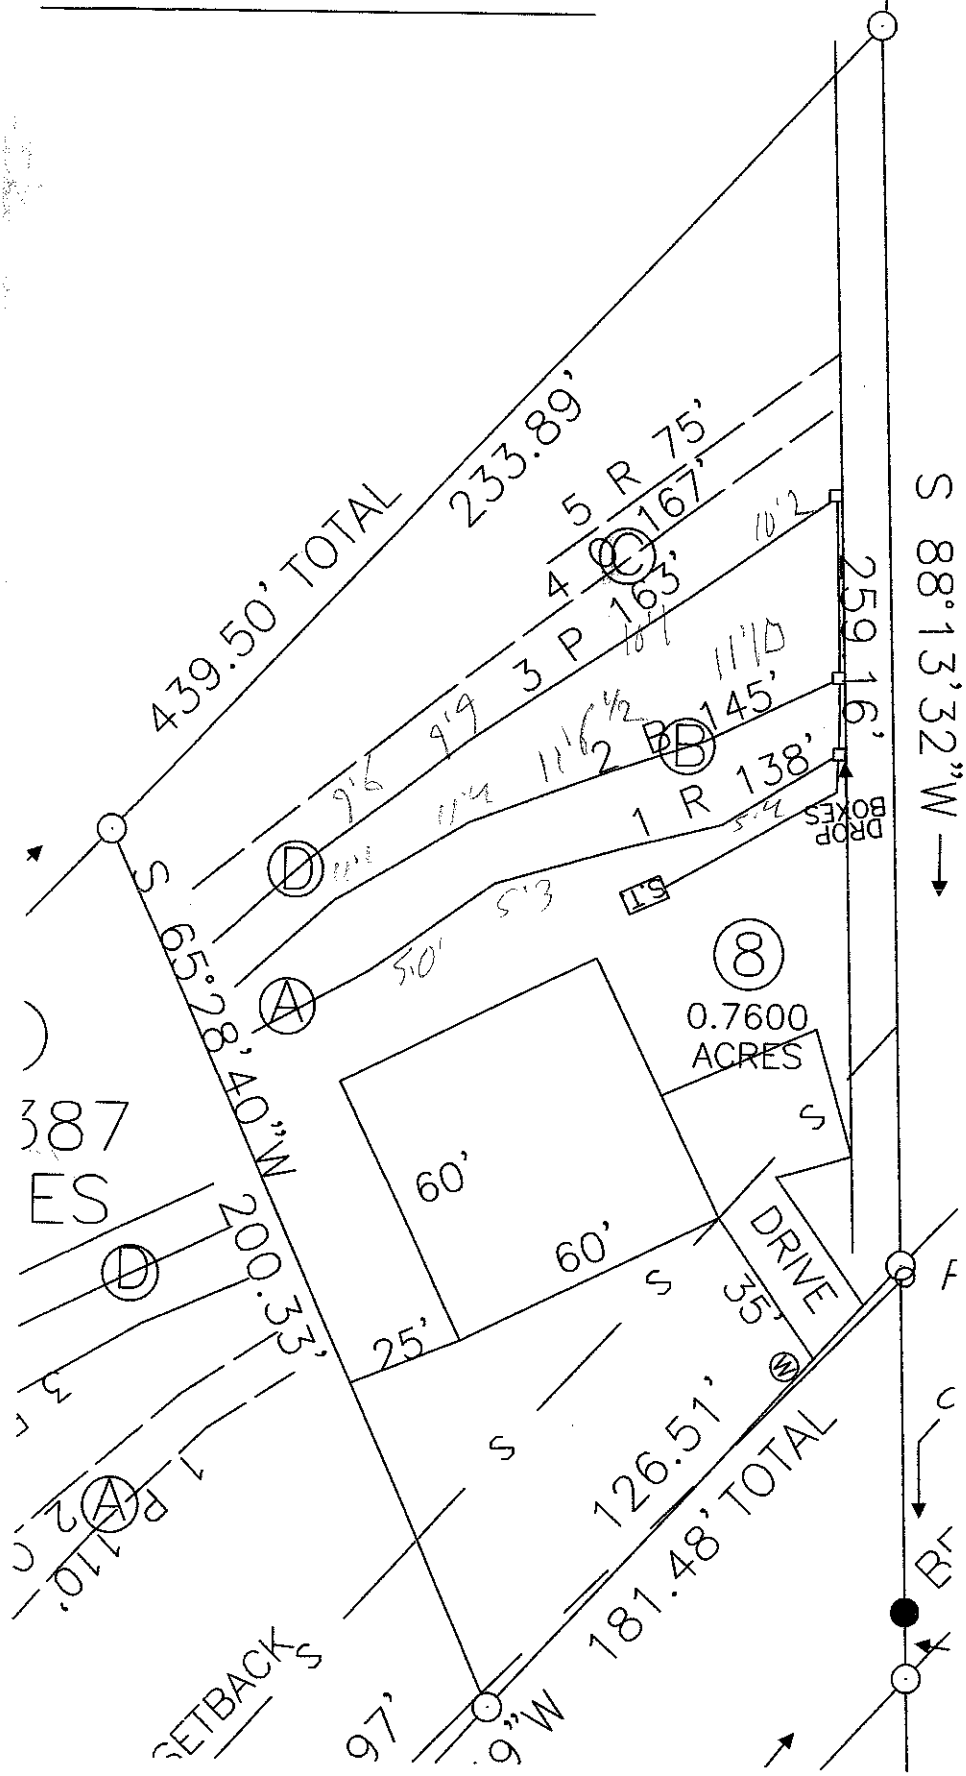
439.50' TOTAL
233.89'
5 R 75'
4 C 167'
3 P 163'
2 B 145'
1 R 138'
259.16'
S 88°13'32"W
DROP BOXES
S 65°28'40"W
200.33'
60'
60'
25'
0.7600 ACRES
DRIVE
35'
126.51'
181.48' TOTAL
SETBACKS
97'
1"=40'