IREDELL CO[illegible]ATLH DEPARTMENT

PAGE 2: *SITE PLAN WORKSHEET*

SEE THE SAMPLE SITE PLAN BELOW. INCOMPLETE SITE PLANS WILL BE RETURNED TO YOU FOR COMPLETION AND MAY RESULT IN A DELAY IN THE ISSUANCE OF YOUR SEPTIC SYSTEM PERMIT!!!

Place an (X) beside each item as you complete the site plan:

- X Property Line measurements are clearly identified…
- X All proposed structures are indicated…
- *SHOW: proposed house or business footprint, wells, water lines, patios, pools and decks, and any other item that will occupy space on the site*
- X Front and side setbacks from property line…
- X Preferred driveway location and configuration, preferred well location…
- X Area you prefer your septic system to be placed…
- X North arrow, or other sufficient indicator of direction…

Circle N/A on the following if appropriate:


- X Location of septic systems and wells within 100' of your property… N/A
- X Location of easements and rights of ways on your property… N/A
- X Location of any designated wetlands on the property… N/A


Signature: [signature] 6-12-08

Property owner ~~or owner's legal representative~~ signature (SIGNATURE REQUIRED) DATE

USE THIS SPACE TO DRAW YOUR SITE PLAN

See attached plan

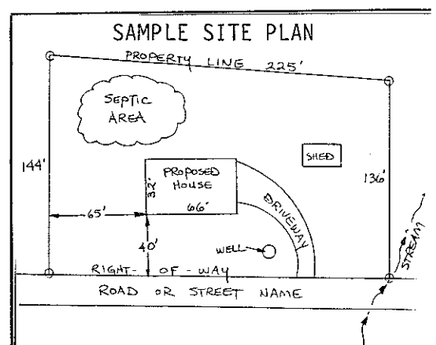

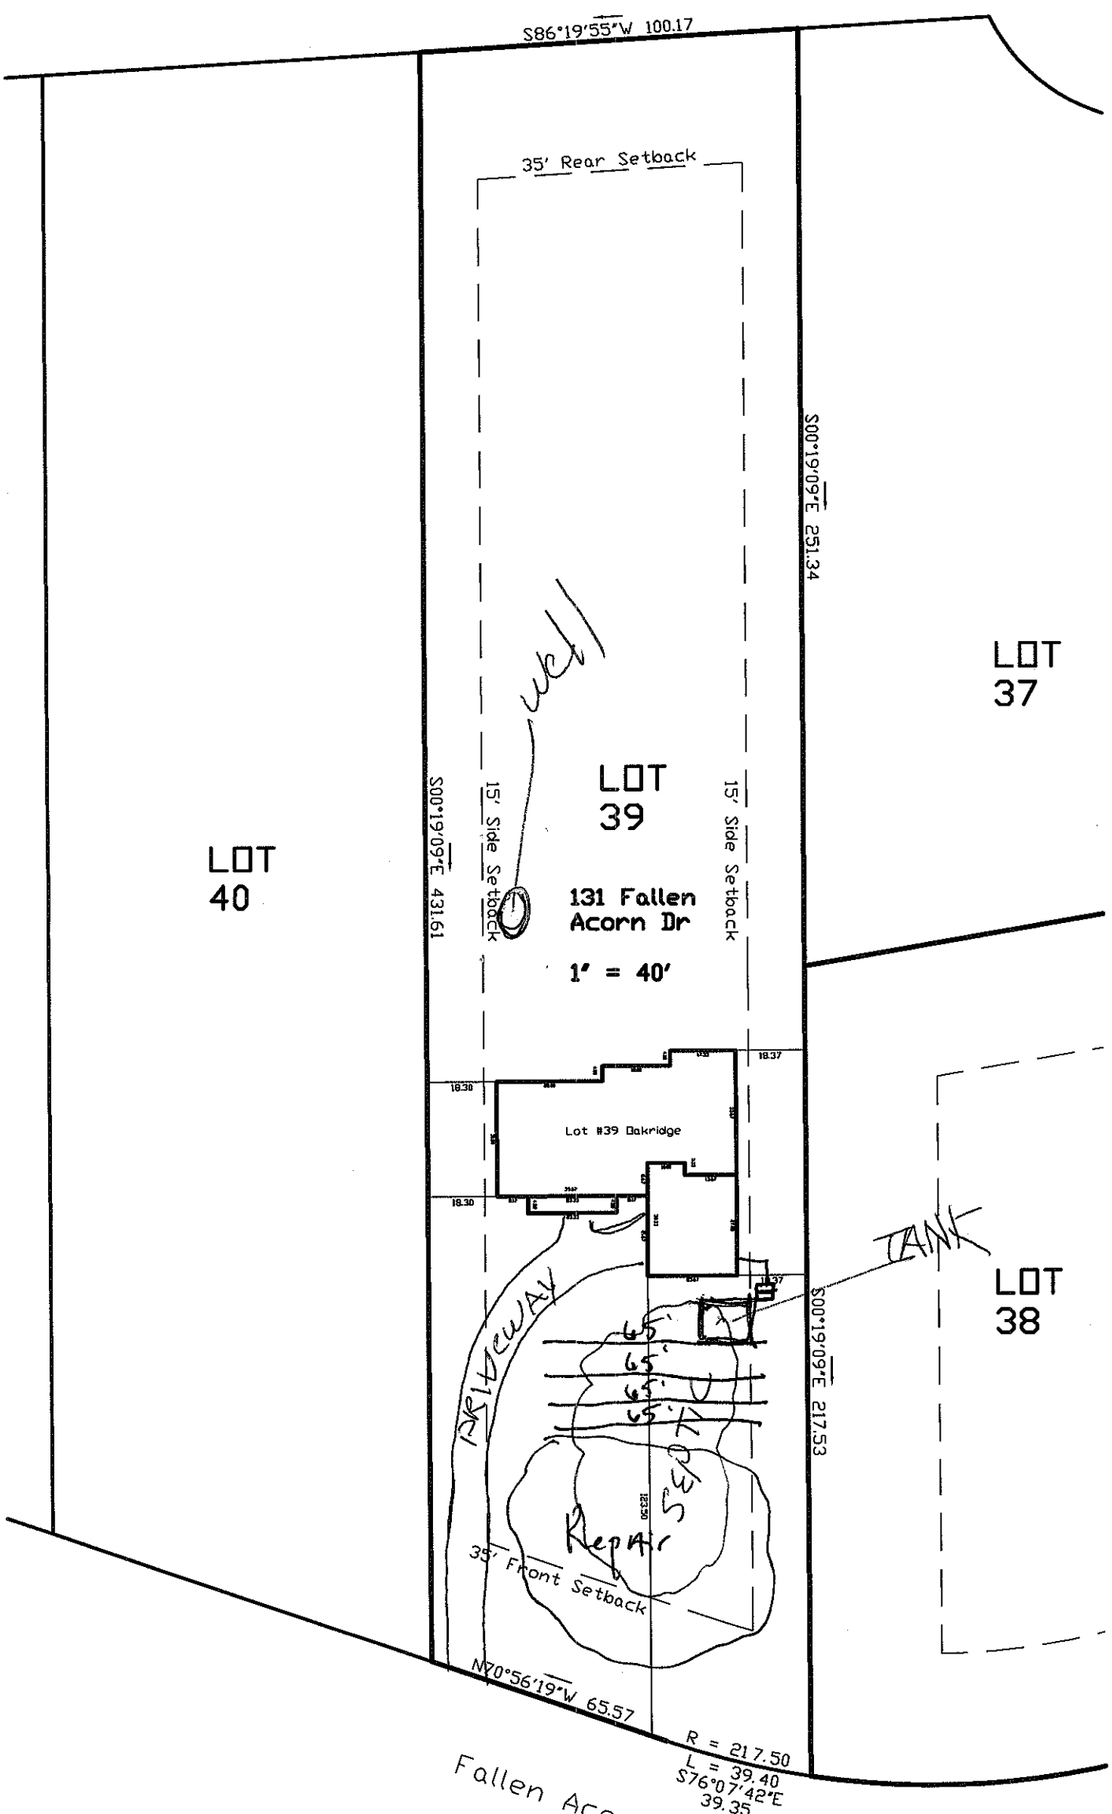
S86°19'55"W 100.17
35' Rear Setback
S00°19'09"E 251.34
LOT 37
LOT 39
131 Fallen Acorn Dr
1" = 40'
15' Side Setback
15' Side Setback
S00°19'09"E 431.61
LOT 40
Lot #39 Oakridge
18.37
18.30
18.30
TANK
LOT 38
DRIVEWAY
65'
65'
65'
65'
SEPTIC
Repair
S00°19'09"E 217.53
35' Front Setback
N70°56'19"W 65.57
R = 217.50
L = 39.40
S76°07'42"E
39.35
Fallen Acorn D.