IREDELL COUNTY HEATLH DEPARTMENT

PAGE 2: *SITE PLAN WORKSHEET*

SEE THE SAMPLE SITE PLAN BELOW. INCOMPLETE SITE PLANS WILL BE RETURNED TO YOU FOR COMPLETION AND MAY RESULT IN A DELAY IN THE ISSUANCE OF YOUR SEPTIC SYSTEM PERMIT!!!

Place an (X) beside each item as you complete the site plan:

- Property Line measurements are clearly identified...
- All proposed structures are indicated...
- *SHOW: proposed house or business footprint, wells, water lines, patios, pools and decks, and any other item that will occupy space on the site*
- Front and side setbacks from property line...
- Preferred driveway location and configuration, preferred well location...
- Area you prefer your septic system to be placed...
- North arrow, or other sufficient indicator of direction...

Circle N/A on the following if appropriate:


- Location of septic systems and wells within 100' of your property... N/A
- Location of easements and rights of ways on your property... N/A
- Location of any designated wetlands on the property... N/A


Signature: _____ 4/24/18

Property owner or owner's legal representative signature (SIGNATURE REQUIRED) — DATE

USE THIS SPACE TO DRAW YOUR SITE PLAN

See attached Site Plan

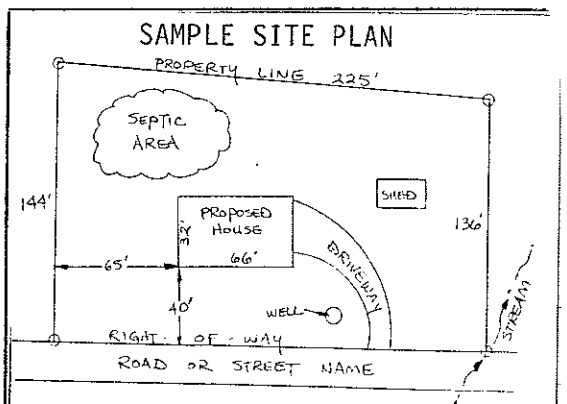

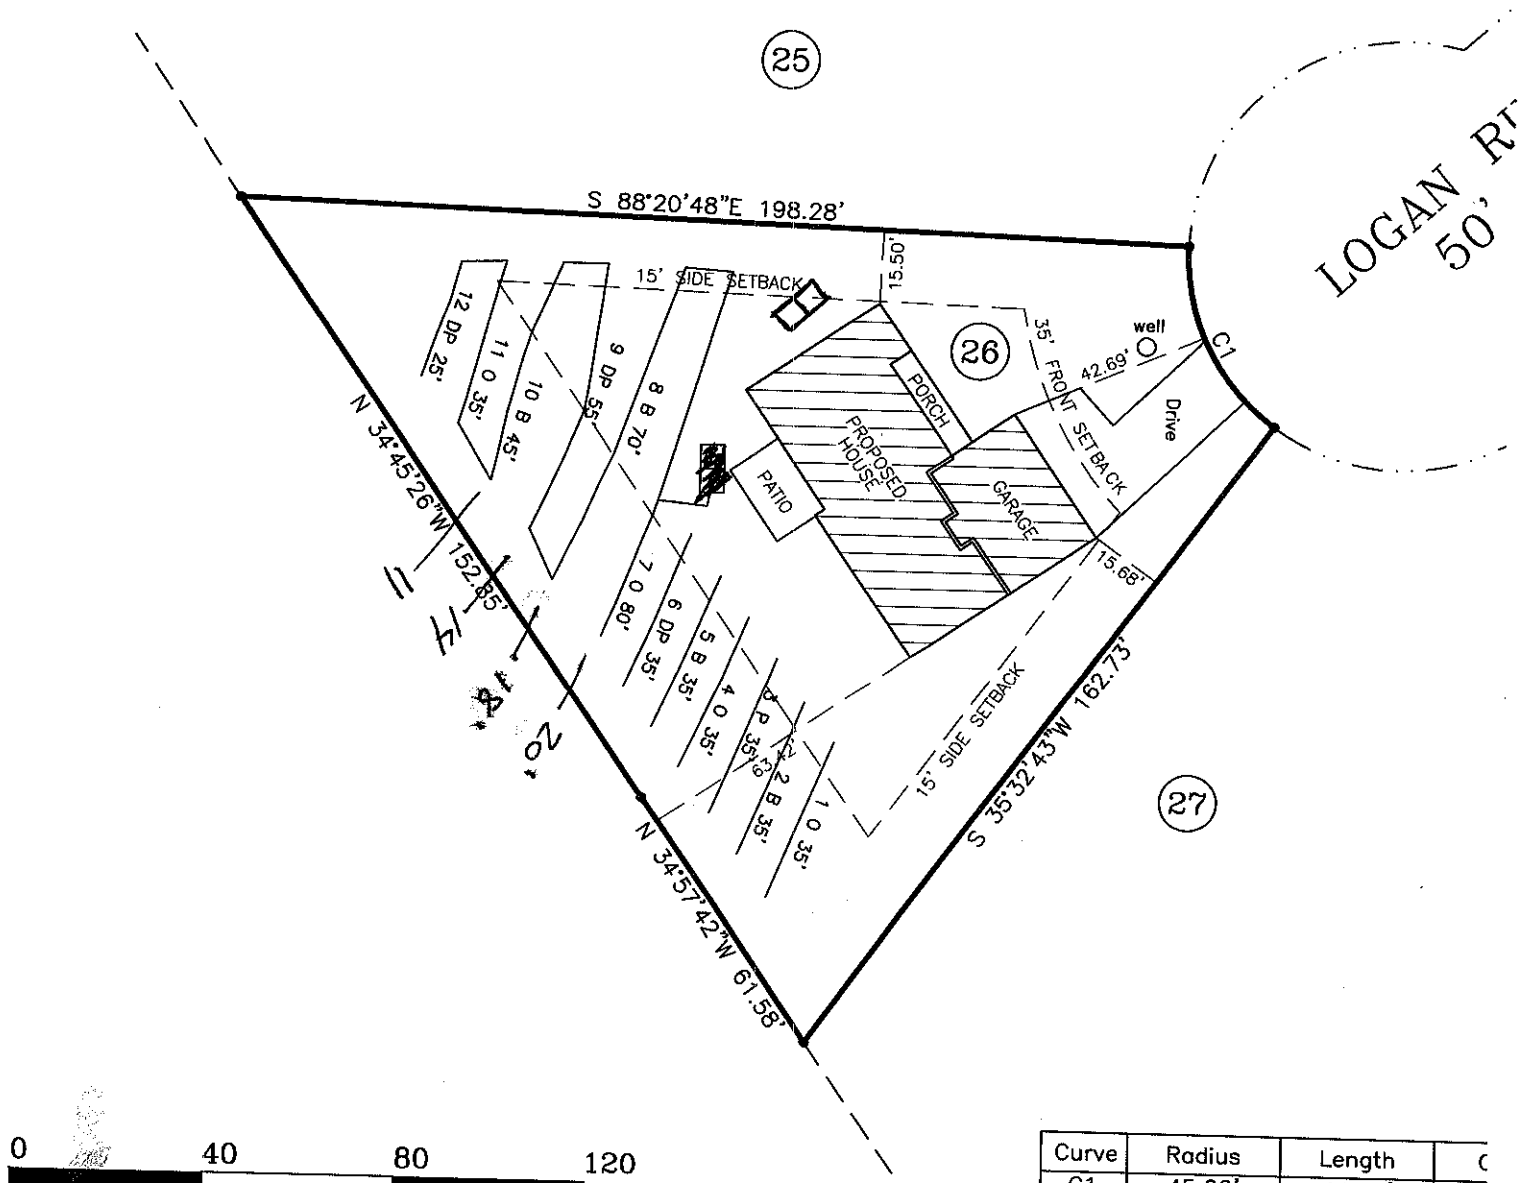

Curve	Radius	Length	C
C1	45.00'	44.08'	4