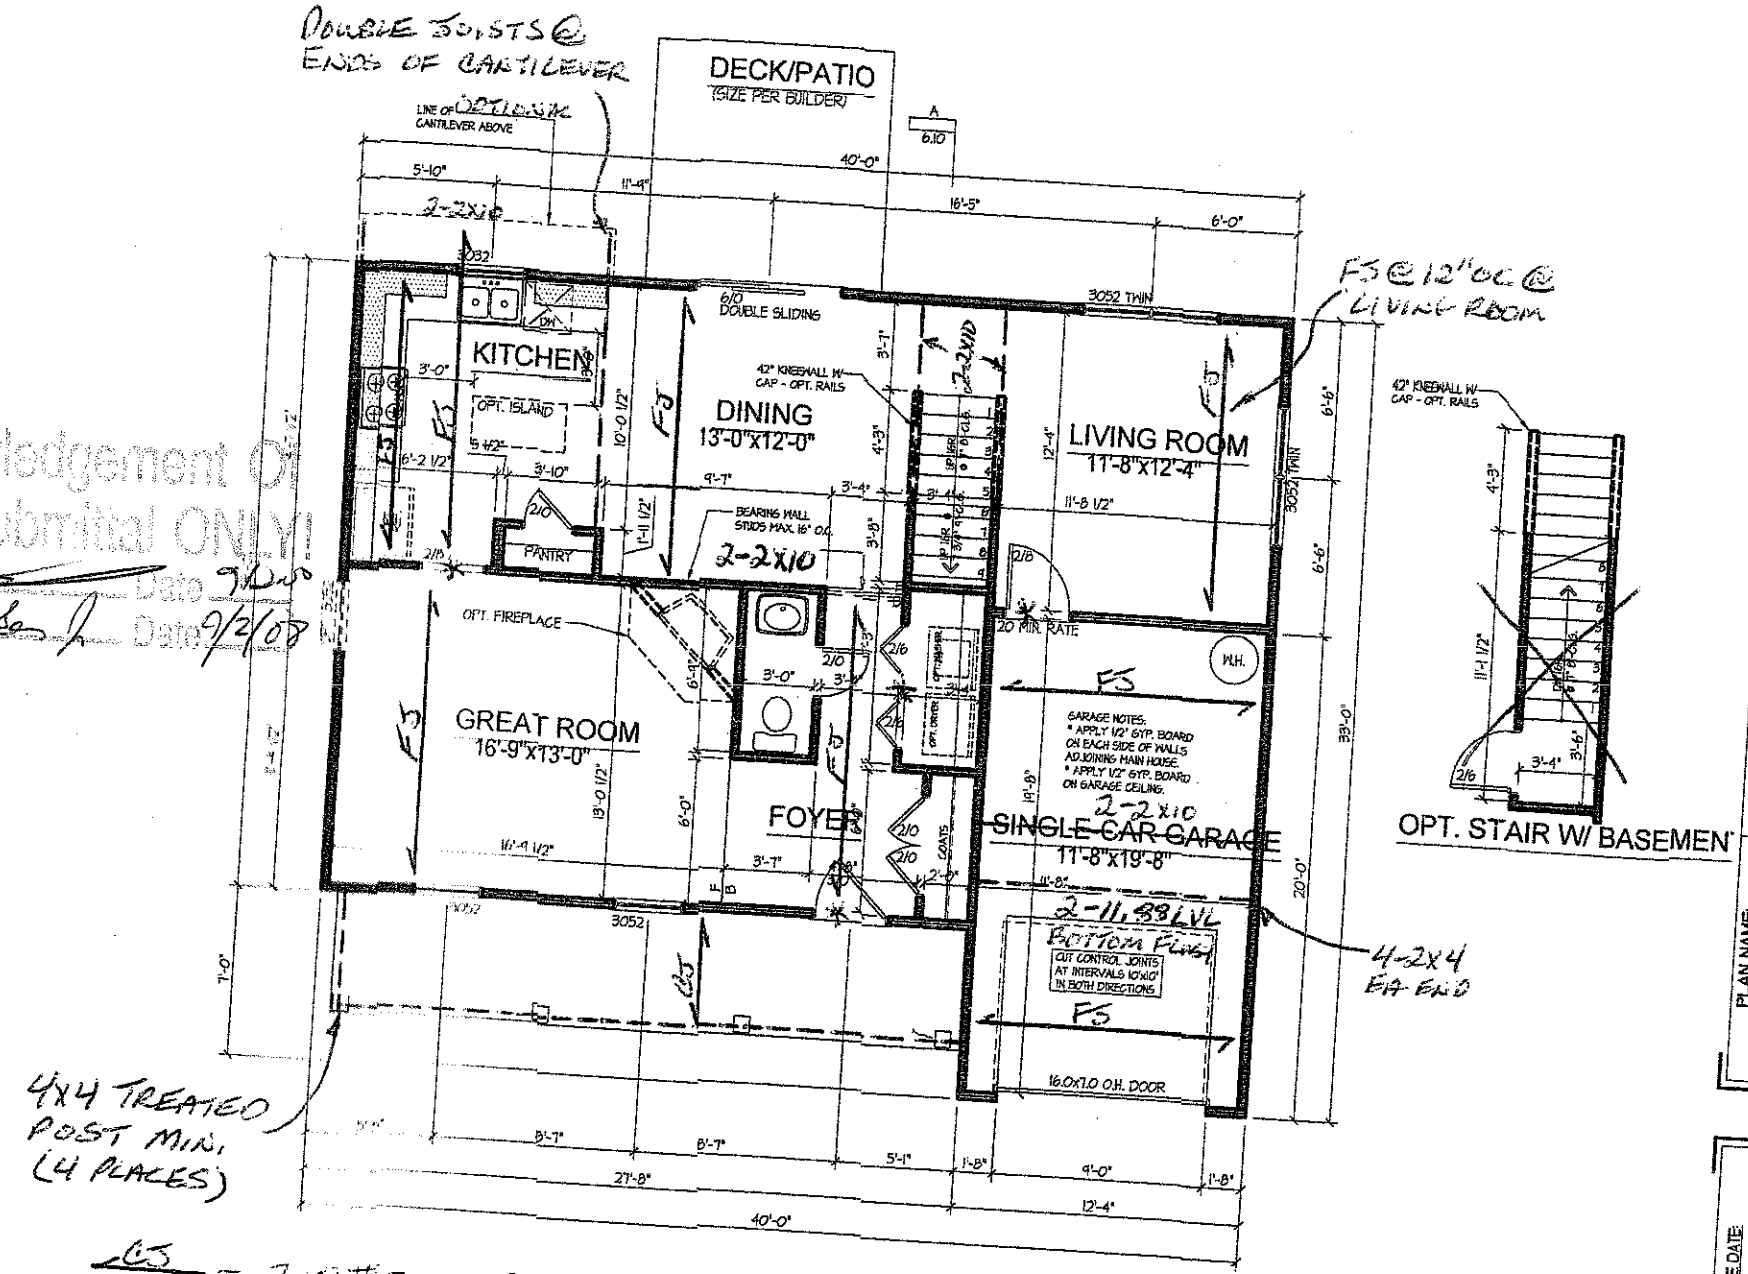


Acknowledgement of Plans Submittal ONLY!

Date 9/2/08

Anthony Cole Jr. Date 9/2/08

FJ = 2x8 #2 SYP @16"oc

FJ = 2x10 #2 SYP @16"oc

All first floor window headers are 2-2x10 #2 SYP with 2-2x4 jacks and 1-2x4 king. Only 1 2x4 king

Garage Door Header is 2-9.25" LVL w/ 2-2x4 Jacks and 3-2x4 Kings at ea end.


BUILDER: PLANSINC.com Stock Pl...

OWNER:

PLAN NAME: TR40-1612

ISSUE DATE: 01/21/08

REVISION DATE:

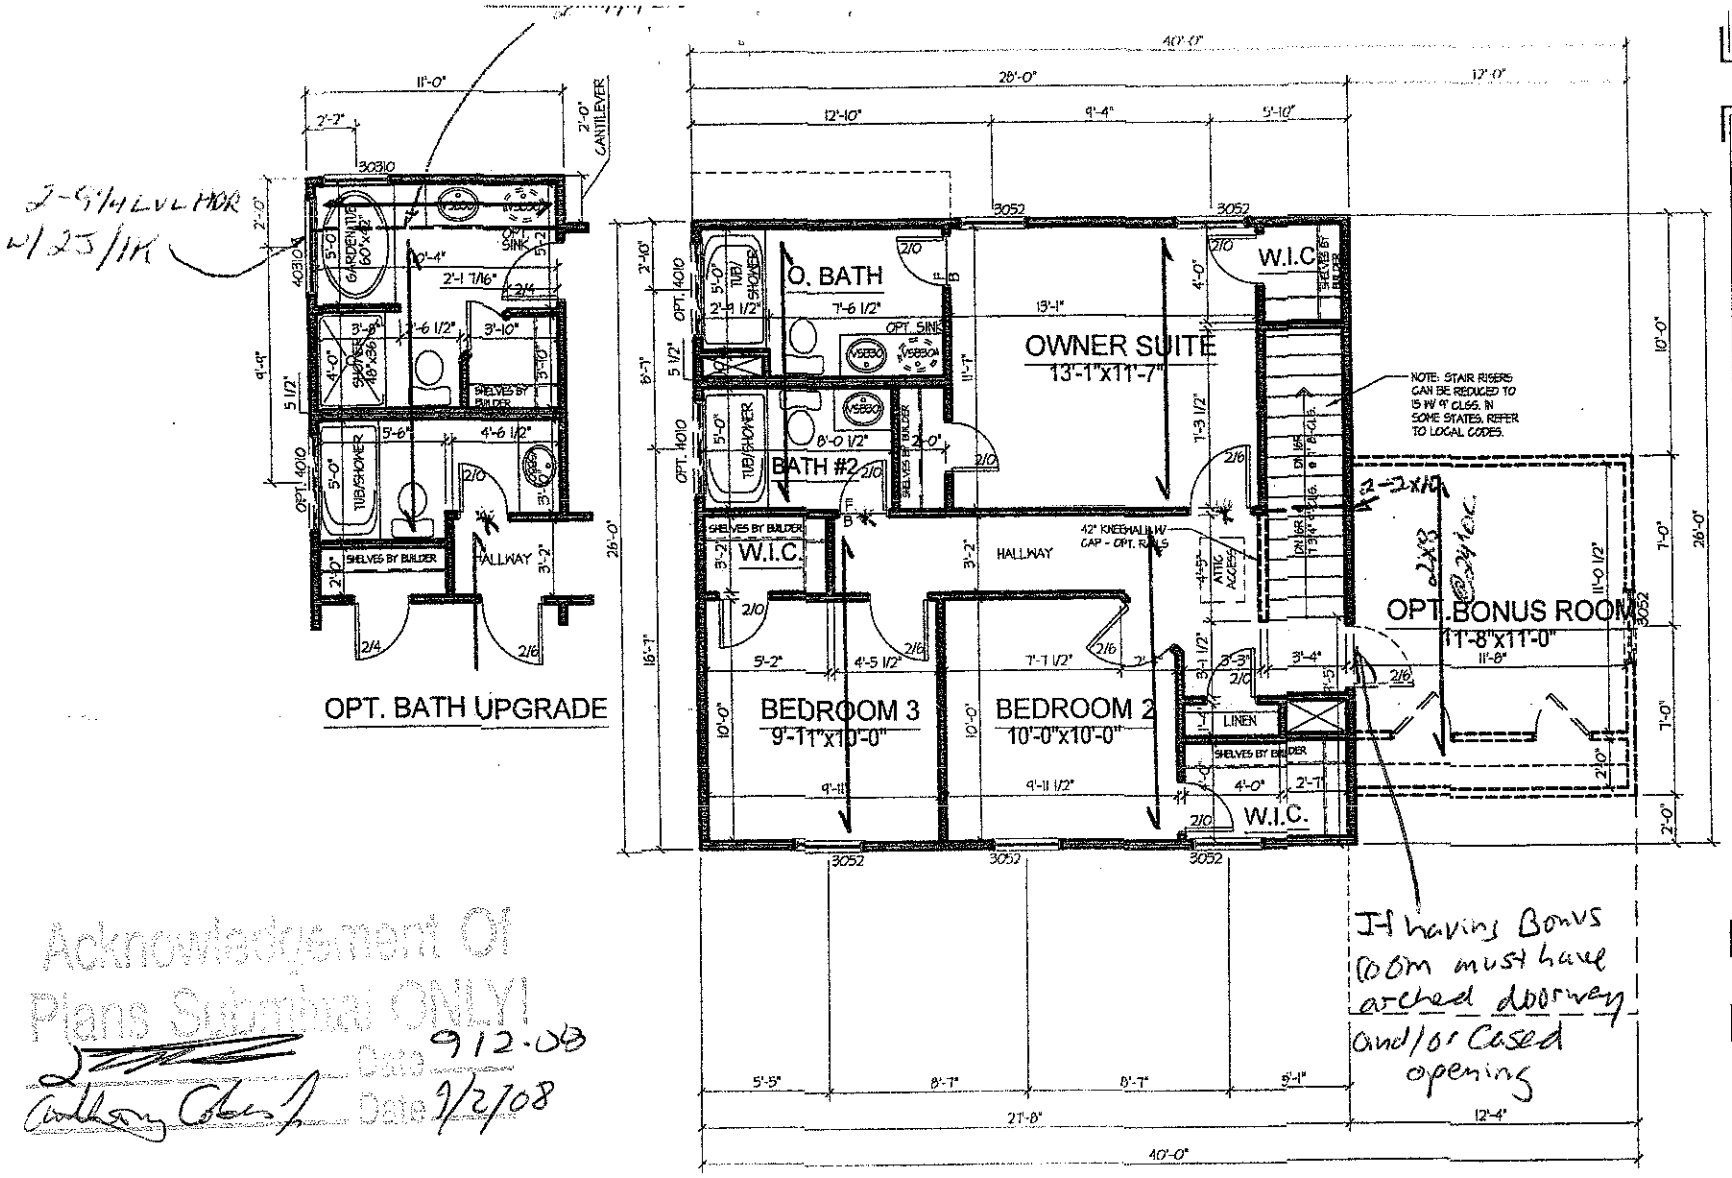

Acknowledgement Of Plans Submittal ONLY!

Date 9-12-08

Date 9/2/08

All second floor window headers are 2-2x10 #2 SYP with 2-2x4 jacks and 1-2x4 king. Only 1-2x4 jack required for windows less than 6' wide.

*** Interior load bearing wall door headers are 2-2x10 #2 SYP with 1-2x4 jack and 1-2x4 king.**

Robert P. Queen, PE
2632 Pamlico Drive 19815
Shelby, NC 28152

NORTH CAROLINA PROFESSIONAL SEAL ENGINEER

AREAS

SQUARE FOOTAGE
240
120
138

BUILDER

PLANSINC.com

OWNER:

PLAN NAME:

ISSUE DATE: