IREDELL COUNTY HEALTH DEPARTMENT

STATESVILLE 704-878-5305 MOORESVILLE 704-664-5281

IMPROVEMENT PERMIT / AUTHORIZATION TO CONSTRUCT / OPERATION PERMIT / EXISTING SYSTEM INSPECTION

PERMIT # 147358 PIN # 4761-33-1124 4761239927 DATE 4-16-09

OWNER or APPLICANT EL LAGO LLC PHONE: Business 704-902-7081 Home:

OWNER or APPLICANT ADDRESS PO BOX 1050 MOORESVILLE 28115

LOCATION / DIRECTIONS OSWALT AMITY, TR WHEATFIELD, TR EMMA MAE, ON L

SUBDIVISION WHEATFIELD BLOCK / SECTION LOT # 69 LOT AREA .55AC DESIGN FLOW 360 L.T.A.R. .3

Septic Tank 1000 Gallons: STB 1386 Date 4-7-09

Pump Tank 1000 Gallons: PT 32 Date 3-7-09

Pump Make Goulds Model WE0511H Serial #

Nitrification Field No Fields 1 No Lines 4 Linear Feet 300'

Trench Width 36" Max. Trench Bottom Depth 24" Gravel Depth — ☐ GRAVITY ☒ PRESSURE

☒ New System ☐ Repair ☐ Expansion System Type I II III IV V VI

System Description: PM - 25% REDUCTION

Repair System Description: LP - PANEL BLOCK

Maintenance Agreement Required ☐ YES ☐ NO

☒ Residence No. Bedrooms 3

☐ Business No. Persons

☐ Other No. Employees

☐ Slab ☒ Crawl Space


☐ Basement w/plumbing ☐ Basement w/o plumbing

Water Supply: ☒ Private ☐ Public ☐ Community

Comments / Conditions 1) DRIVEWAY MUST BE INSTALLED WHERE SHOWN TO LEAVE ROOM FOR REPAIR 2) DRAIN LINES MIN 10' FROM PROP. LINE 3) MEET ALL REQUIRED SET BACKS

Comments / Conditions

INITIAL SITE SKETCH

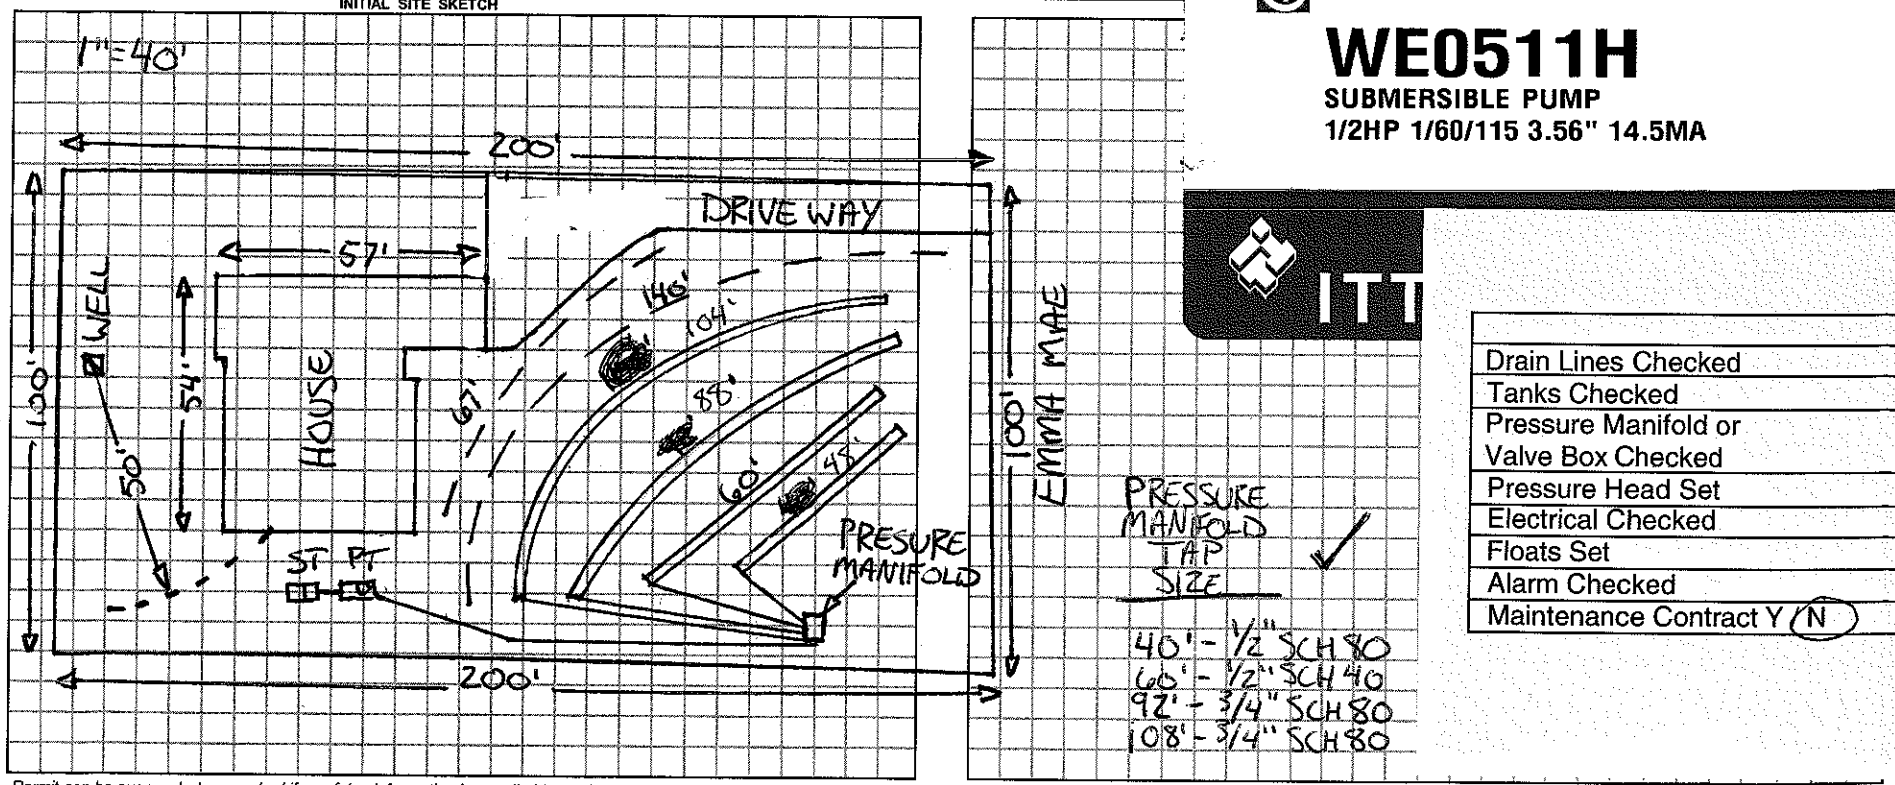

PRESSURE MANIFOLD TAP SIZE ✓

40' - 1/2" SCH 80
60' - 1/2" SCH 40
92' - 3/4" SCH 80
108' - 3/4" SCH 80

GOULDS PUMPS

WE0511H

SUBMERSIBLE PUMP

1/2HP 1/60/115 3.56" 14.5MA

ITT

	Date
Drain Lines Checked	8-11-0
Tanks Checked	8-11-0
Pressure Manifold or Valve Box Checked	8-11-0
Pressure Head Set	8-11-0
Electrical Checked	
Floats Set	8-11-0
Alarm Checked	9-18-0
Maintenance Contract Y (N)	

Permit can be suspended or revoked if any false information is supplied toward securing the permit / any unauthorized changes are made to the site / any unauthorized changes are made in the installation of the system.

☐ IMPROVEMENT PERMIT w / plat valid without expiration. ☒ IMPROVEMENT PERMIT w / site plan valid for 60 mos. ☒ AUTHORIZATION TO CONSTRUCT valid for period equal to IMPROVEMENT PERMIT-not to exceed 60 mo.

Owner / Applicant Signature: Date 4-20-9

Improvement Permit by: Date 4-17-09

Authorzation to Construct by: Date 4-17-09

Installed by: Adan Date:

Operation Permit by: RS Date: 9/18/09

Existing System Inspected by: Date:

YOU SHOULD CONTACT A LOCATOR SERVICE PRIOR TO ANY EXCAVATION.

WHITE COPY Environmental Health YELLOW COPY (Final) Owner / Applicant PINK COPY (Initial) Owner / Applicant