IREDELL COUNTY HEATLH DEPARTMENT

PAGE 2: *SITE PLAN WORKSHEET*

SEE THE SAMPLE SITE PLAN BELOW. INCOMPLETE SITE PLANS WILL BE RETURNED TO YOU FOR COMPLETION AND MAY RESULT IN A DELAY IN THE ISSUANCE OF YOUR SEPTIC SYSTEM PERMIT!!!

Place an (X) beside each item as you complete the site plan:

- ___ Property Line measurements are clearly identified…
- ___ All proposed structures are indicated…
- ___ *SHOW: proposed house or business footprint, wells, water lines, patios, pools and decks, and any other item that will occupy space on the site*
- ___ Front and side setbacks from property line…
- ___ Preferred driveway location and configuration, preferred well location…
- ___ Area you prefer your septic system to be placed…
- ___ North arrow, or other sufficient indicator of direction…

Circle N/A on the following if appropriate:

- ___ Location of septic systems and wells within 100' of your property… N/A
- ___ Location of easements and rights of ways on your property… N/A
- ___ Location of any designated wetlands on the property… N/A


Signature: C [illegible]


Property owner or owner's legal representative signature (SIGNATURE REQUIRED)

9/10/10
DATE

USE THIS SPACE TO DRAW YOUR SITE PLAN

See site plan

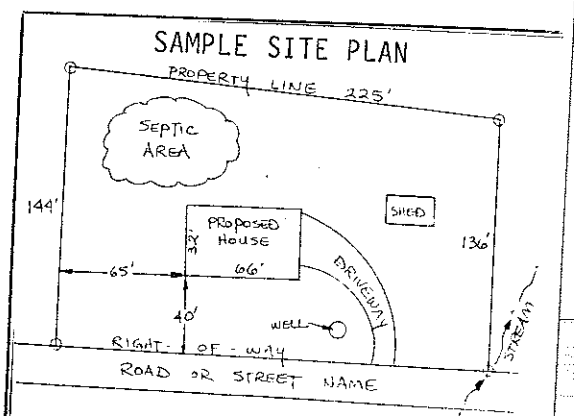

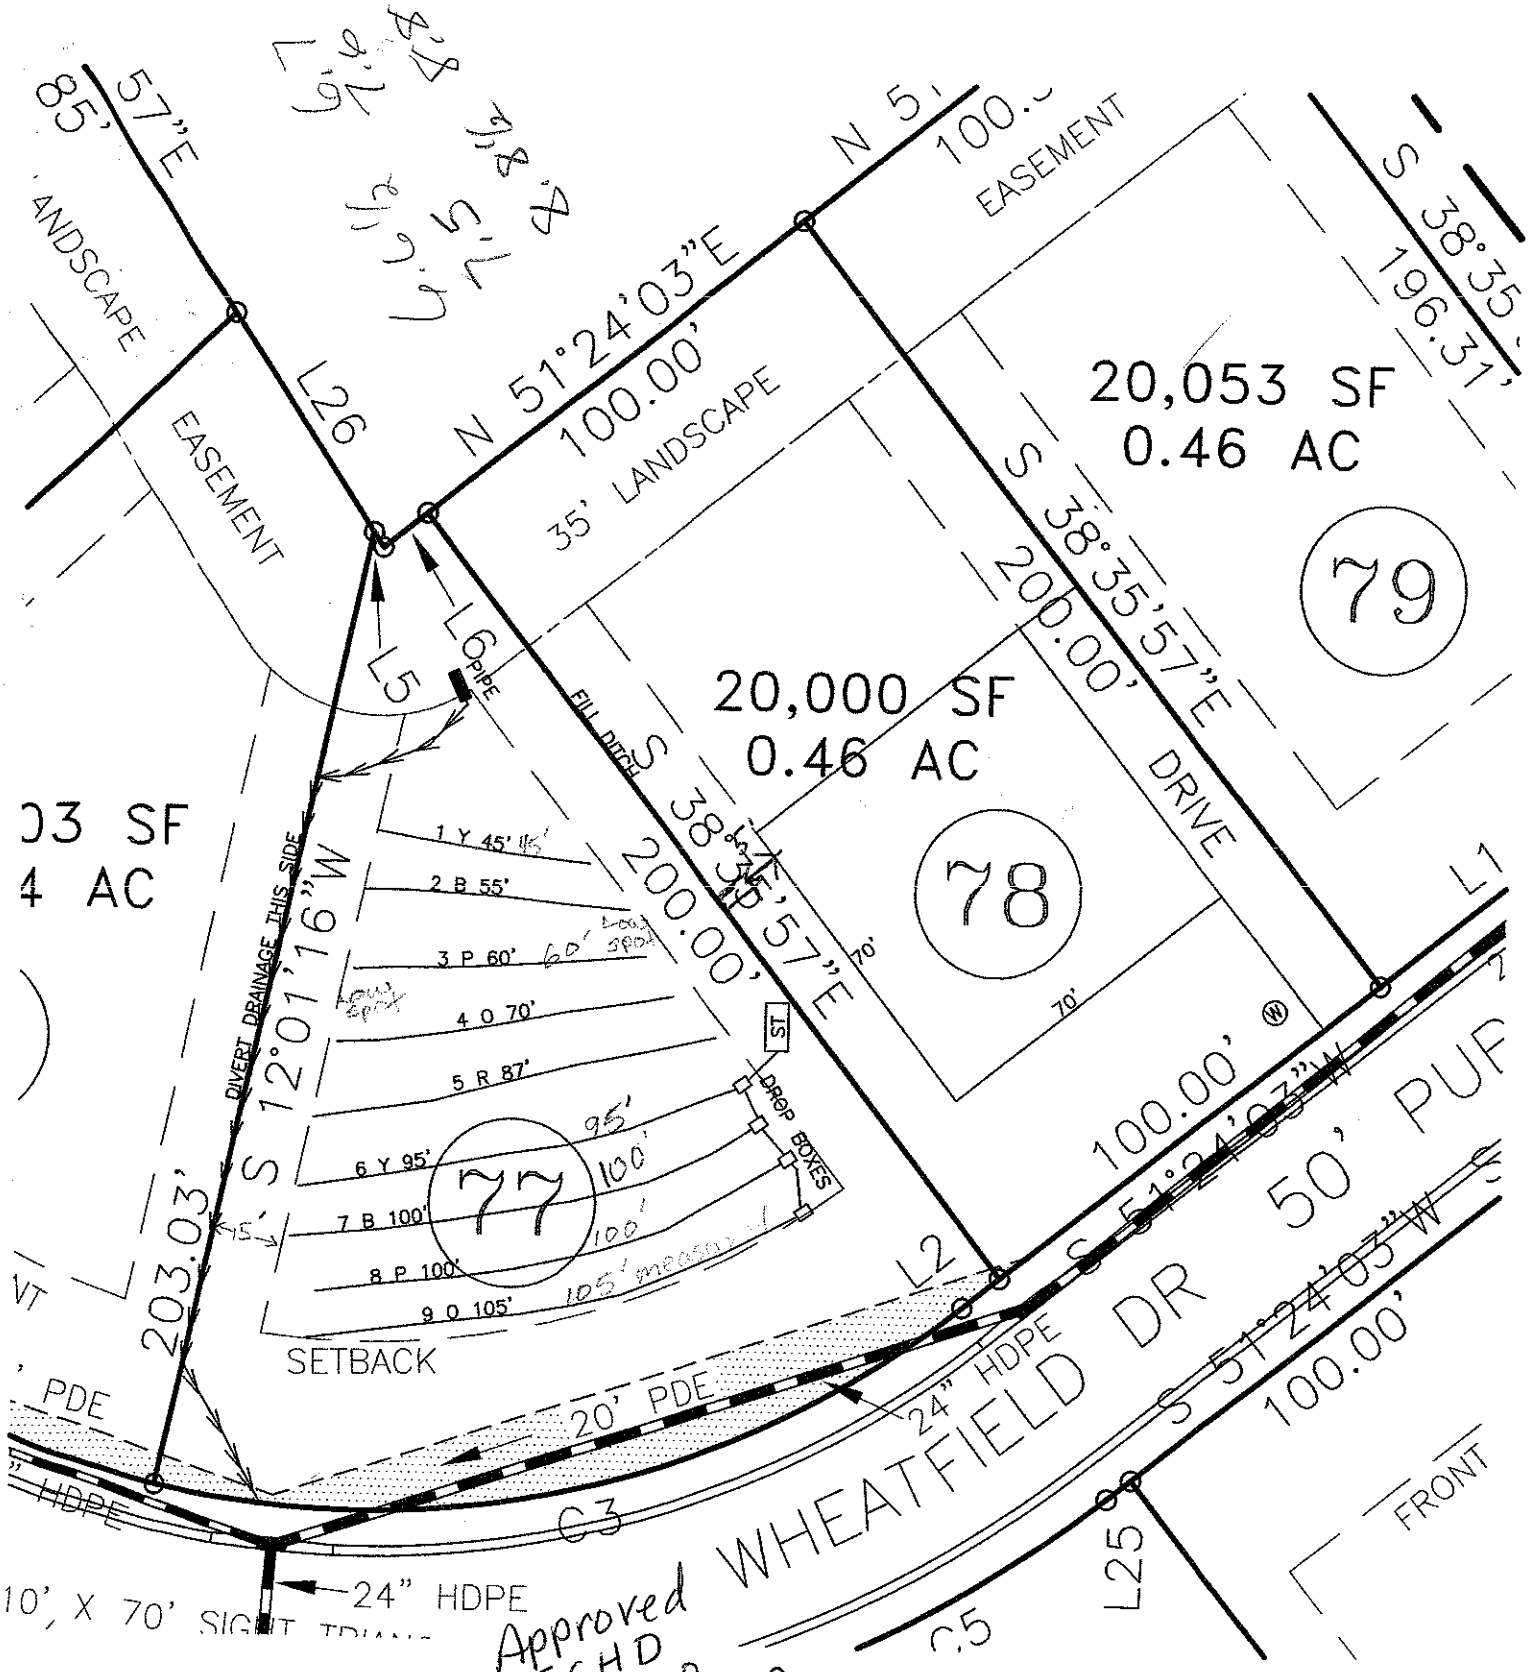
L26
N 51°24'03"E
100.00'
35' LANDSCAPE
EASEMENT
EASEMENT
20,053 SF
0.46 AC
79
S 38°35'57"E
200.00'
DRIVE
20,000 SF
0.46 AC
78
S 38°35'57"E
200.00'
FILL DITCH
L5
L6
PIPE
DIVERT DRAINAGE THIS SIDE
S 12°01'16"W
203.03'
1 Y 45' 115'
2 B 55'
3 P 60'
4 O 70'
5 R 87'
6 Y 95'
7 B 100'
8 P 100'
9 O 105'
77
95'
100'
100'
105' mean
DROP BOXES
ST
SETBACK
70'
70'
L1
L2
100.00'
S 51°24'03"W
100.00'
S 51°24'03"W
100.00'
WHEATFIELD DR
50' PUF
20' PDE
24" HDPE
24" HDPE
C3
C5
L25
FRONT
Approved
ICHD
9-14-10 gm
1" = 40'