IREDELL COUNTY HEATLH DEPARTMENT

PAGE 2: *SITE PLAN WORKSHEET*

SEE THE SAMPLE SITE PLAN BELOW. INCOMPLETE SITE PLANS WILL BE RETURNED TO YOU FOR COMPLETION AND MAY RESULT IN A DELAY IN THE ISSUANCE OF YOUR SEPTIC SYSTEM PERMIT!!!

Place an (X) beside each item as you complete the site plan:

- ✓ Property Line measurements are clearly identified...
- ✓ All proposed structures are indicated...
  SHOW: proposed house or business footprint, wells, water lines, patios, pools and decks, and any other item that will occupy space on the site
- ____ Front and side setbacks from property line...
- ____ Preferred driveway location and configuration, preferred well location...
- ____ Area you prefer your septic system to be placed...
- ____ North arrow, or other sufficient indicator of direction...

Circle N/A on the following if appropriate:


- ____ Location of septic systems and wells within 100' of your property... N/A
- ____ Location of easements and rights of ways on your property... N/A
- ____ Location of any designated wetlands on the property... N/A

Signature: V. Sawyer
Property owner or owner's legal representative signature (SIGNATURE REQUIRED)

9-15-9
DATE

USE THIS SPACE TO DRAW YOUR SITE PLAN

See attached

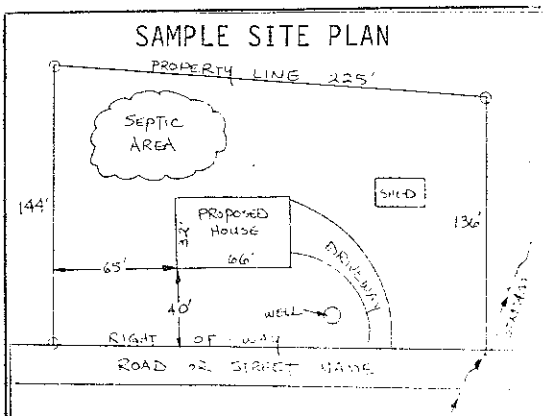


rve	Radius	Length	Chord	Chord Bear.
1	225.00'	58.61'	58.44'	S 25°36'00" E

OBSERVED
ER TO VERIFY ALL SETBACKS AND ZONING
ULATIONS PRIOR TO ANY PLANNING OR
STRUCTION.

1:40

Acknowledgement Of
Plans Submittal ONLY!
Date 9/28/09
Date 9/28/09

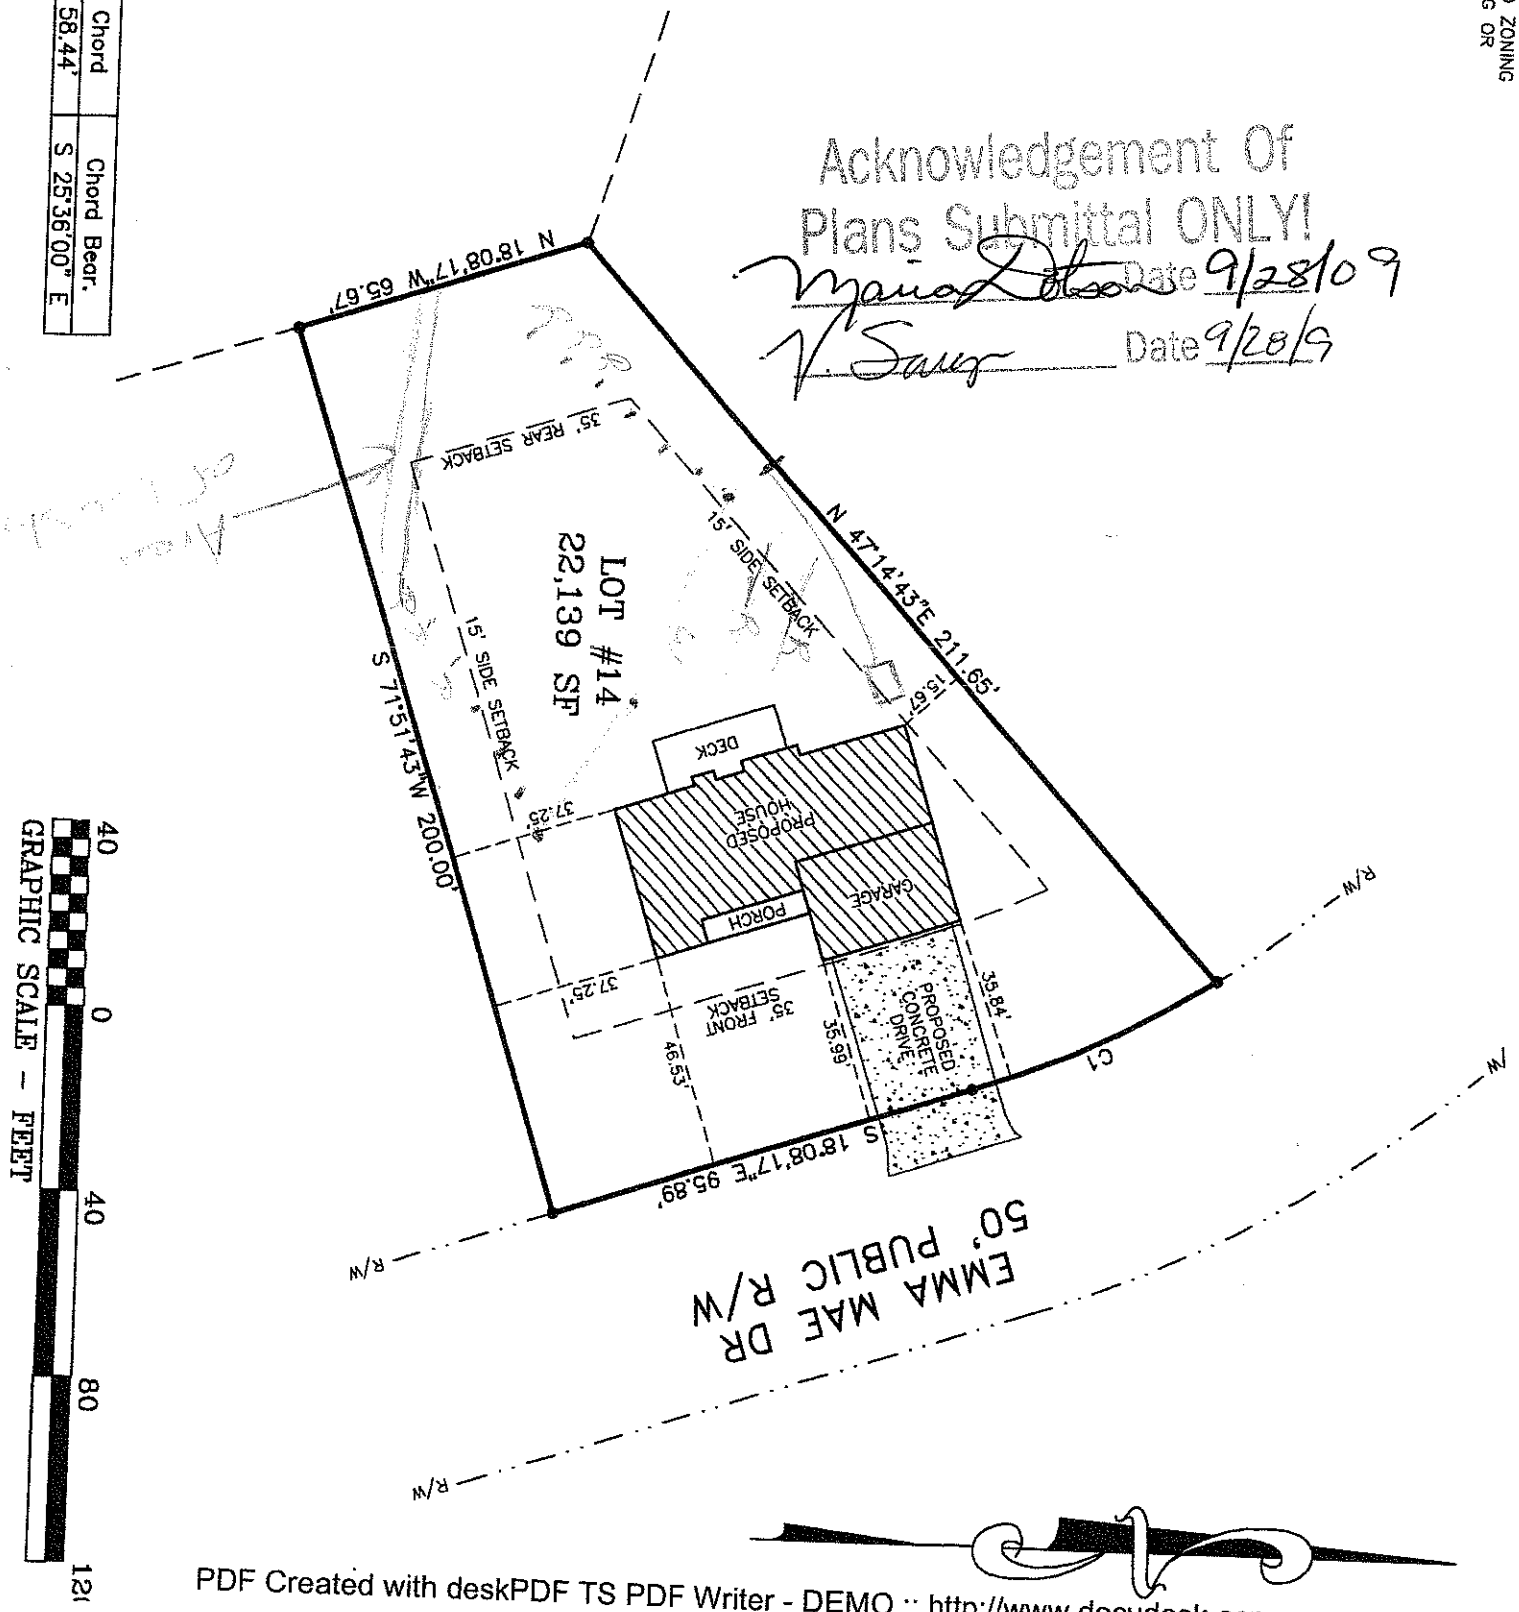

PDF Created with deskPDF TS PDF Writer - DEMO :: http://www.docudesk.com