
Adan 5064216

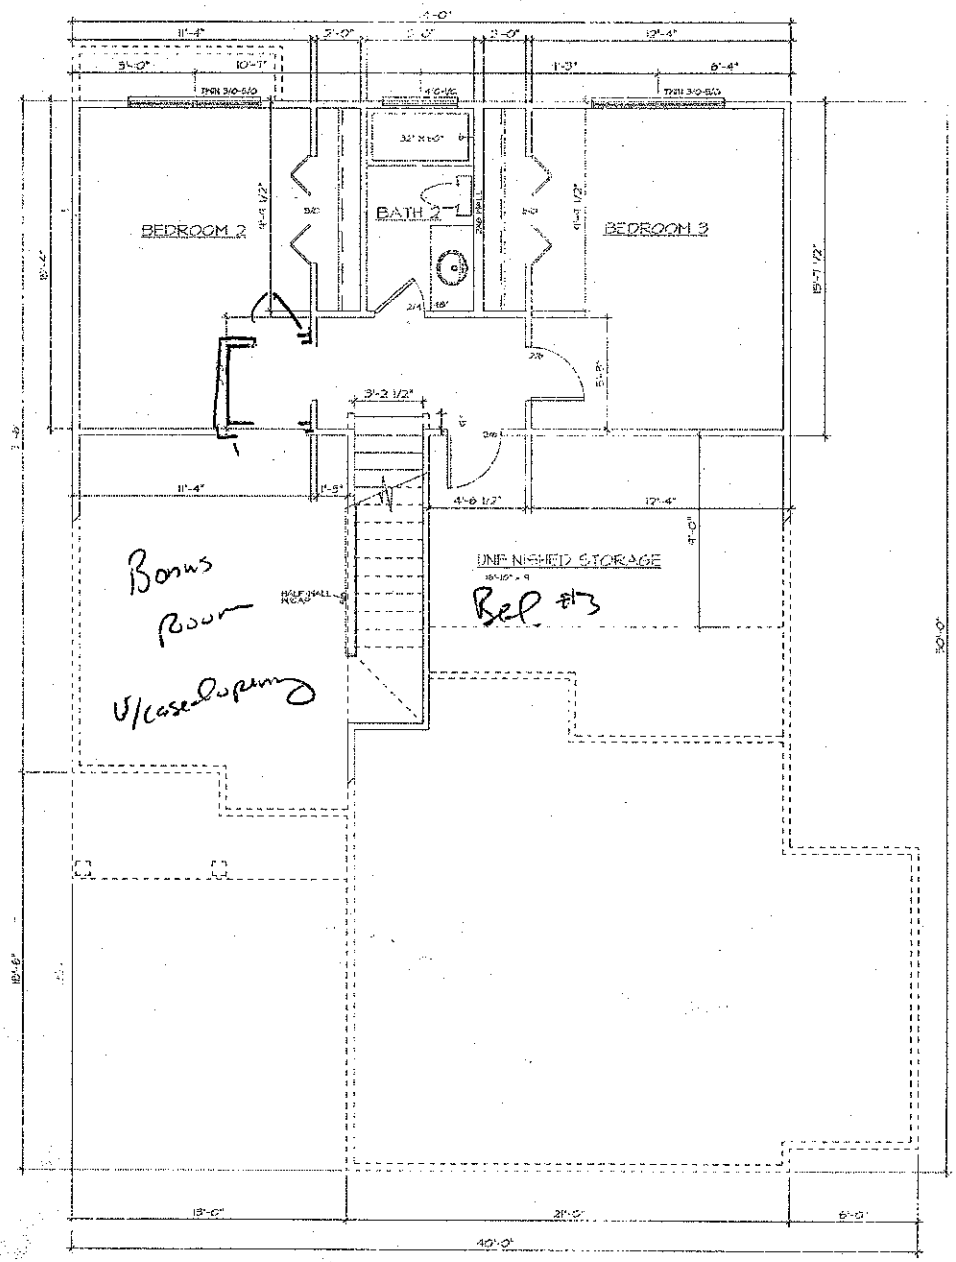


K & L DESIGN, LLC

PLAN NUMBER: 1594
PLAN NAME: THE CHARLES
ELEVATION:
Date: 1-13-10
Scale: 1/4" = 1'-0"
Drawn: HH
Checked: HH
Sheet: 3