DIVISION OF ENVIRONMENTAL HEALTH
ON-SITE WASTEWATER SECTION

PROPERTY ID #: _____
COUNTY: _____

SOIL/SITE EVALUATION
for ON-SITE WASTEWATER SYSTEM

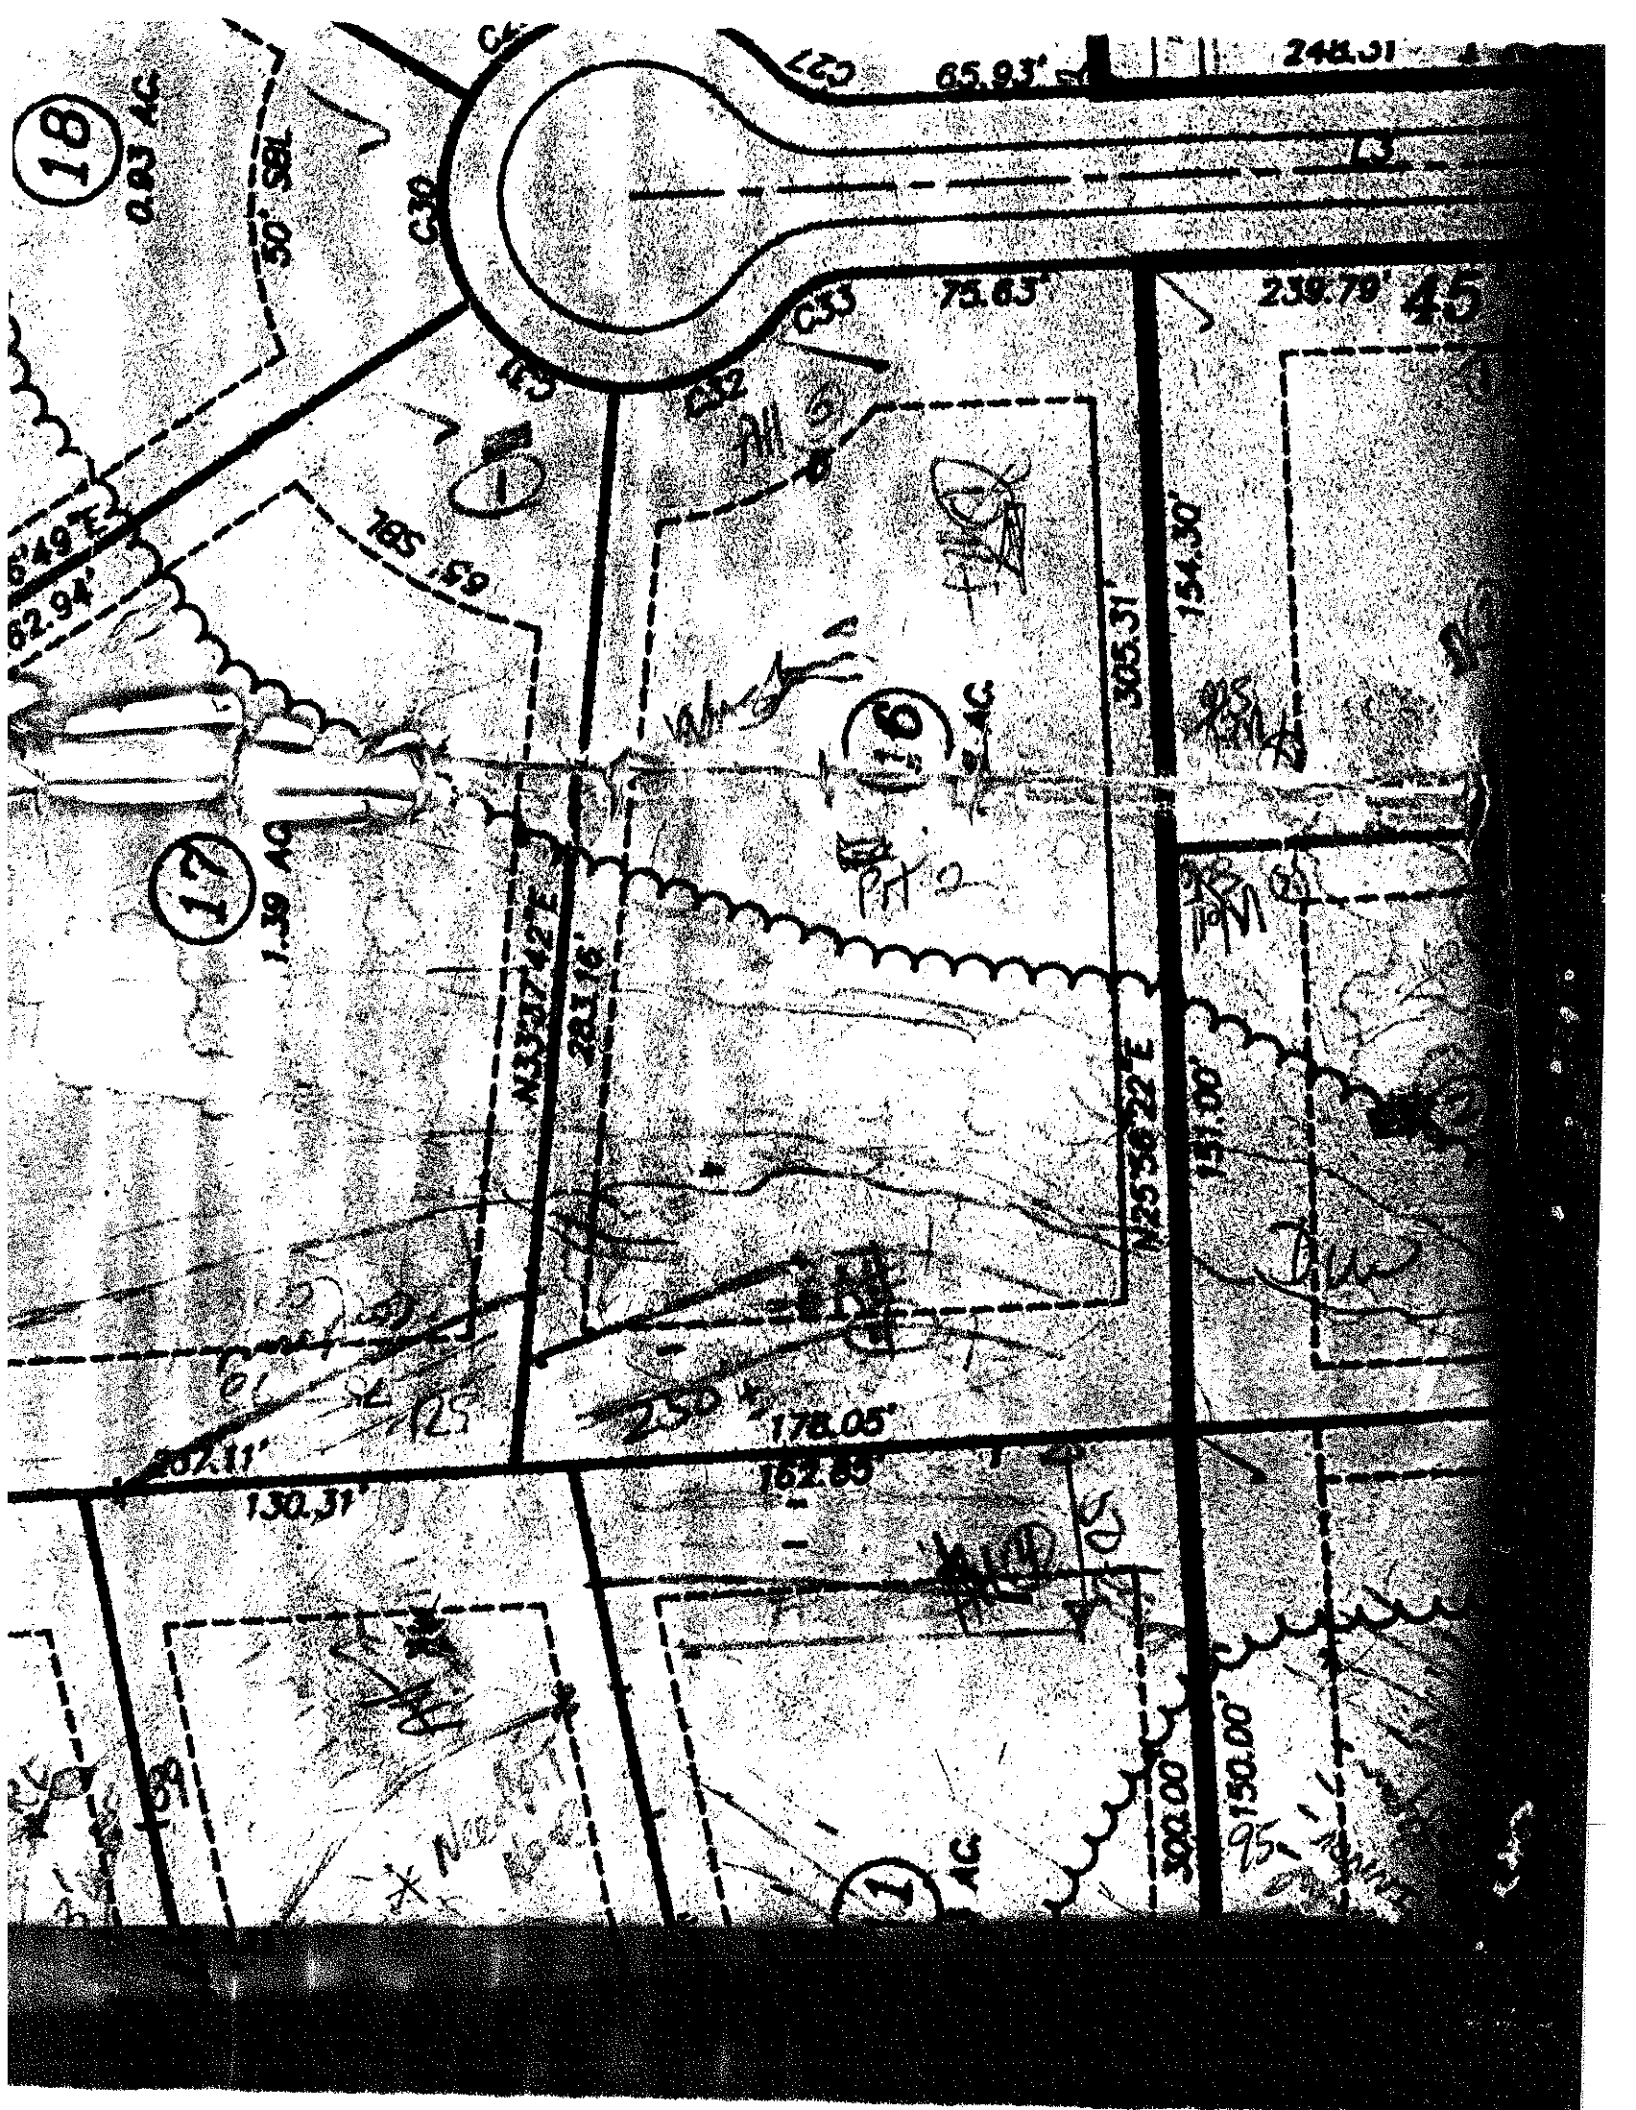
OWNER: _____ APPLICANT: _____
ADDRESS: _____ APPLICATION DATE: _____ DATE EVALUATED: 1-3-2000
PROPOSED FACILITY: _____ PROPOSED DESIGN FLOW (.1949): _____ PROPERTY SIZE: _____
LOCATION OF SITE: Lot 16 Deer Valley PROPERTY RECORDED: _____
WATER SUPPLY: ☐ Private ☐ Public ☐ Well ☐ Spring ☐ Other _____
EVALUATION METHOD: ☐ Auger Boring ☐ Pit ☐ Cut
TYPE OF WASTEWATER: ☐ Sewage ☐ Industrial Process ☐ Mixed

PS Auger Holes at rear of lot 16 and on 40' East from Lot 11

PROFILE #	.1940 LANDSCAPE POSITION/ SLOPE %	HORIZON DEPTH (IN.)	SOIL MORPHOLOGY (.1941) .1941 STRUCTURE/ TEXTURE	.1941 CONSISTENCE/ MINERALOGY	OTHER PROFILE FACTORS .1942 SOIL WETNESS/ COLOR	.1943 SOIL DEPTH	.1956 SAPRO CLASS	.1944 RESTR HORIZ	PROFILE CLASS & LTAR
1			tiger dust		<24"				(4)
			much water in pit						
2		0-13	gr brn sdl	fr					(4) to marginal soil
		13-20	sabrc	fr sp					
		20+	under water						
3		NR	gr brn sdl	fr	few faint mottles @ 6" below surface & fr sp - ss sp marginal soil				-1 to 2
		12-24	w/ss & gr sabrc	fr-vfr sp-vsp					
		24-48	R type	common water in pit					

DESCRIPTION	INITIAL SYSTEM	REPAIR SYSTEM
ailable Space (.1945)		
tem Type(s)		
LTAR		

OTHER FACTORS (.1946): _____
SITE CLASSIFICATION (.1948): _____
EVALUATED BY: _____
OTHER(S) PRESENT: _____


18
0.83 AC
50' SBL
C30
C31
C32
C33
65.93'
248.31'
75.63'
239.79'
45
185.59'
62.94'
305.31'
154.30'
17
1.39 AC
N33°37'42"E
283.16'
N25°56'22"E
151.00'
250'
178.05'
162.85'
202.11'
130.31'
300.00'
150.00'
95'
1 AC