IREDELL COUNTY HEALTH DEPARTMENT *ENVIRONMENTAL HEALTH DIVISION:*

SITE PLAN WORKSHEET

SEE THE "SAMPLE SITE PLAN" BELOW. ***INCOMPLETE SITE PLANS WILL BE RETURNED TO YOU FOR COMPLETION AND MAY RESULT IN A DELAY IN THE ISSUANCE OF YOUR SEPTIC SYSTEM PERMIT!!!***

Place an (X) beside each item as you complete the site plan:

✓ **Property Line measurements are clearly identified...** ✓ **All proposed structures are indicated...**

SHOW: proposed house or business footprint, wells, water lines, patios, pools and decks, and any other item that will occupy space on the site


✓ **Front and side setbacks from property line...** ✓ **Preferred driveway location and configuration, preferred well location...**

✓ **Area you prefer your septic system to be placed...** ✓ **North arrow, or other sufficient indicator of direction...**

Circle N/A on the following if appropriate:

N/A **Location of septic systems and wells within 100' of your property... N/A**

N/A **Location of easements and rights of ways on your property... N/A** N/A **Location of any designated wetlands on the property... N/A**

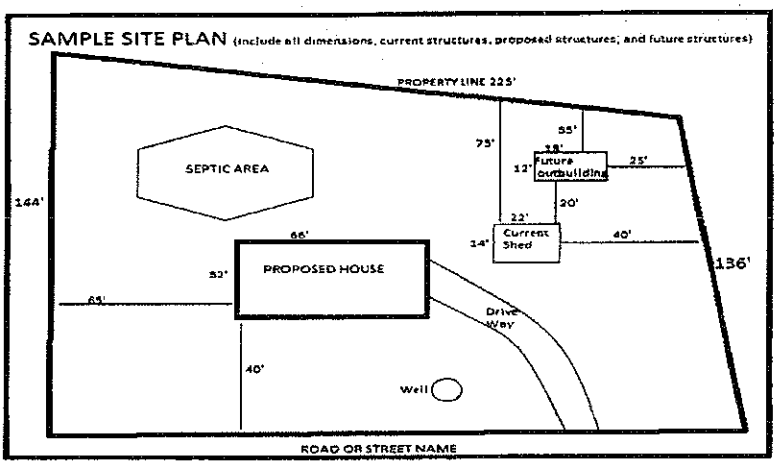

USE THIS SPACE TO DRAW YOUR SITE PLAN


See Attached Design

Signature: _____

REQUIRED **property owner or owner's legal representative signature.**

8-3-16

DATE

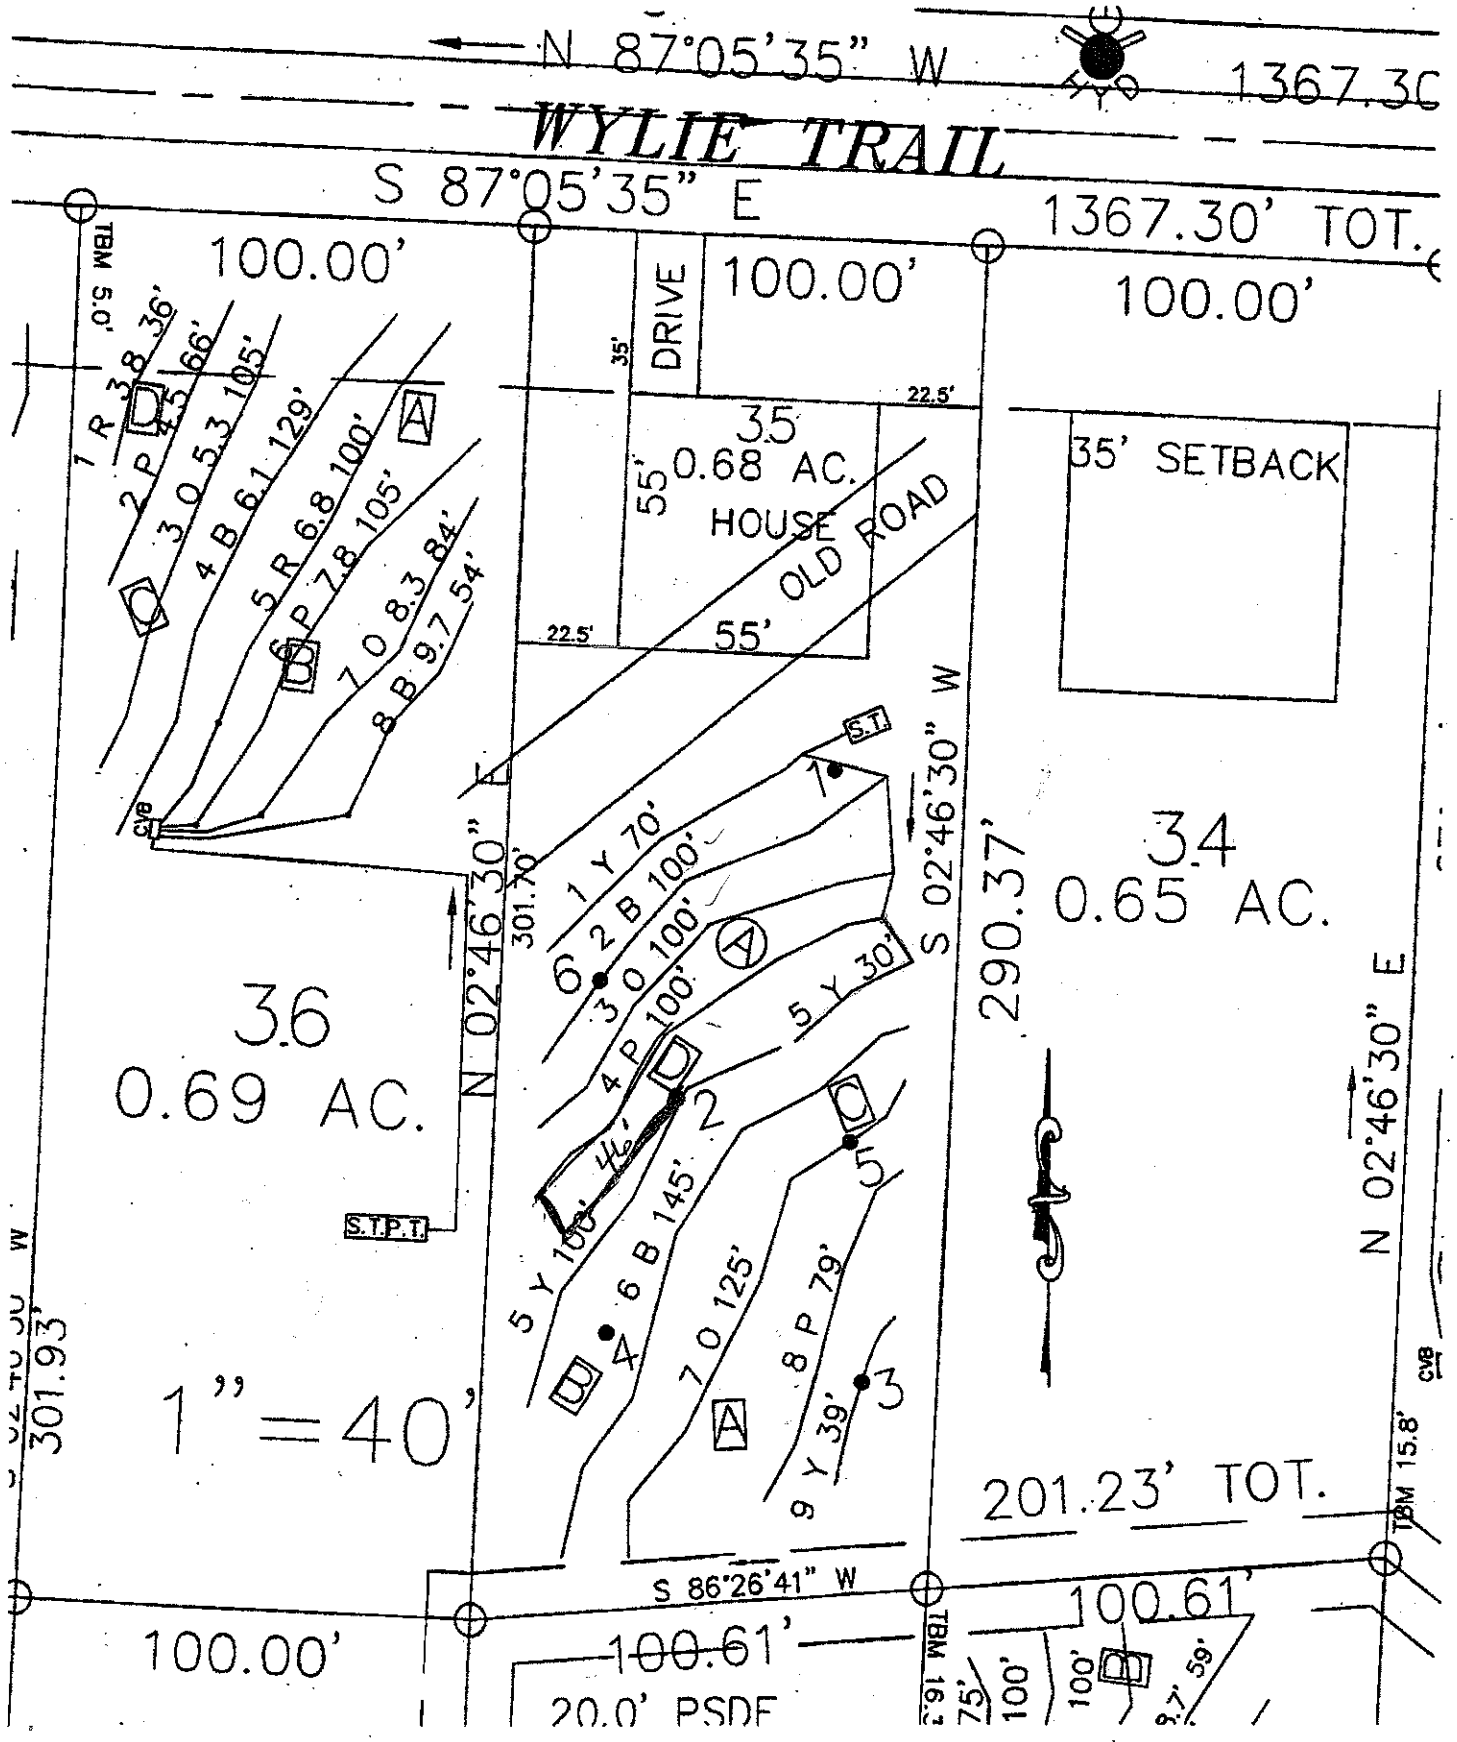
N 87°05'35" W
1367.30
WYLIE TRAIL
S 87°05'35" E
1367.30' TOT.
100.00'
100.00'
100.00'
DRIVE
35'
22.5'
35
0.68 AC.
HOUSE
55'
OLD ROAD
35' SETBACK
22.5'
55'
TBM
S.T.
1
1 Y 70'
2 B 100'
3 0 100'
4 P 100'
5 Y 30'
2
5 Y 100'
6 B 145'
4
7 0 125'
8 P 79'
5
9 Y 39'
3
S.T.P.T.
N 02°46'30" W
301.70'
S 02°46'30" W
290.37'
N 02°46'30" E
36
0.69 AC.
34
0.65 AC.
1" = 40'
301.93'
TBM 15.8'
201.23' TOT.
S 86°26'41" W
100.00'
100.61'
100.61'
20.0' PSDF
75'
100'
100'
9.7'
59'
APPROVED AUG 12 2016