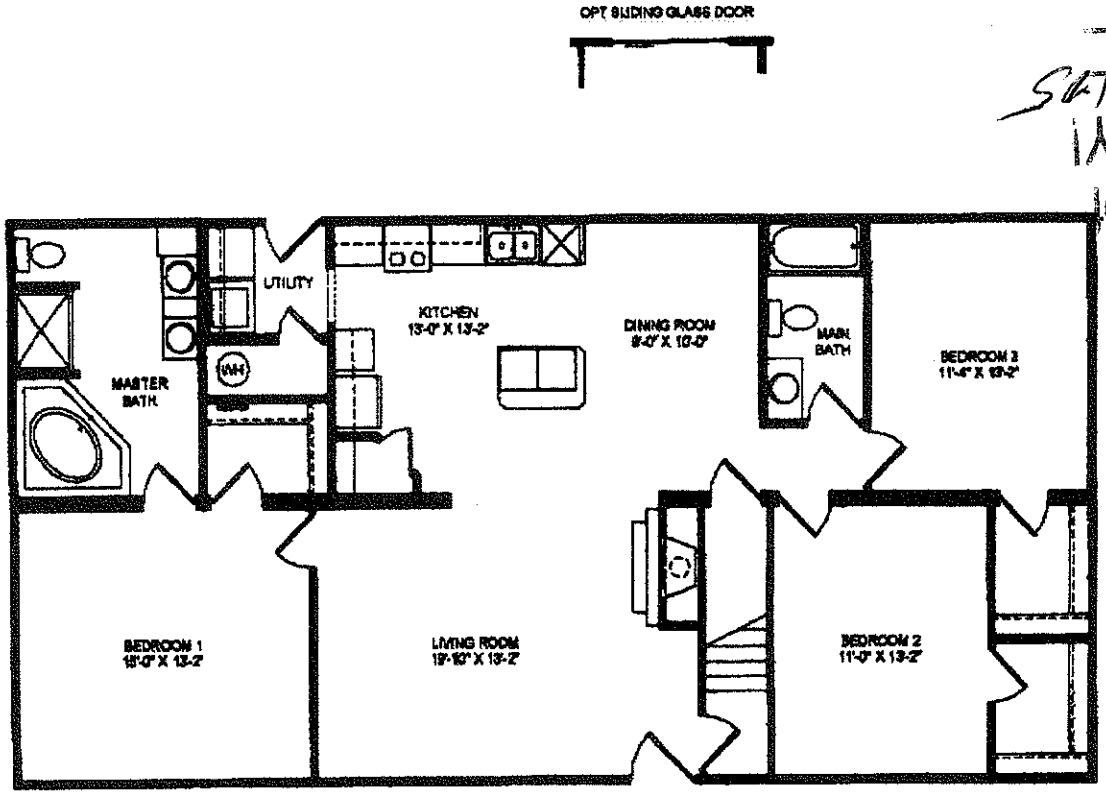



Acknowledgement Of
Plans Submittal ONLY!
Date 7-11-05
Date

| REVISIONS | | | | | |
|---|---|---|---|---|---|
| DATE | REVISION | BY | | | |
| | | | | | |
| | | | | | |
| | | | | | |
| | | | | | |


**HandCrafted Homes**

101 Eastern Wakefield Road, Henderson, N.C. 27537
Phone: 252-438-0001 Fax: 252-430-8852

| MODEL: | REVISION: | PLAN NAME: | SERIAL NUMBER: | PAGE: |
|---|---|---|---|---|
| JAMESTOWN | BUILDER | P- | SN | LINE ART SHEET 08.1 |
| DRAWN BY: | DATE: | SCALE: | | |
| DRNBY | DATE | 3/16" = 1'-0" | | |

PROPOSED SECOND FLOOR
(SITE BUILT BY BUILDER)

2nd Floor
Open no
walls
of
bathroom

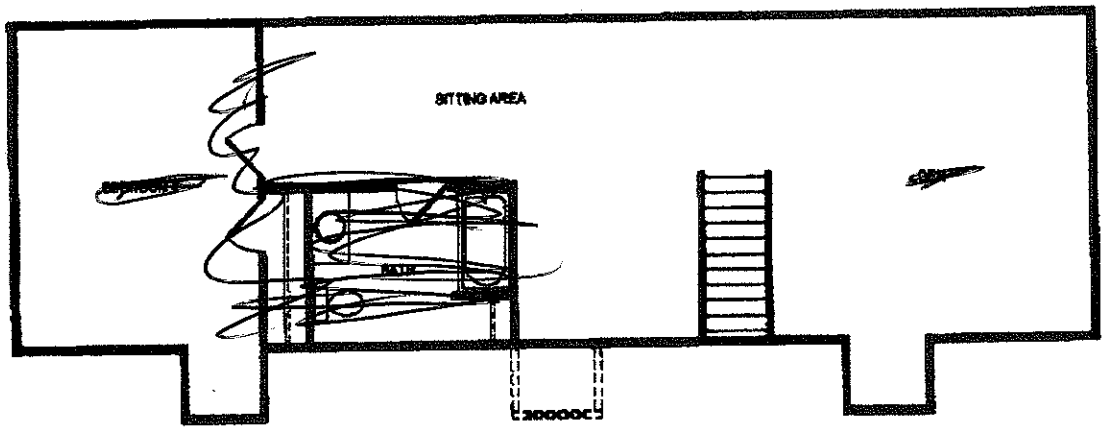


| REVISIONS | | | HandCrafted Homes | | | | |
|---|---|---|---|---|---|---|---|
| DATE | DESCRIPTION | BY | MODEL: JAMESTOWN | LOCATION: BUILDER | ELEVATION: P- | SERIAL NUMBER: SN | PAGE: LINE ART SHEET 2 08.2 |
| | | | DESIGNER: DRNBY | DATE: DATE | SCALE: 3/16" = 1'-0" | | |