SITE PLAN WORKSHEET

SEE THE "SAMPLE SITE PLAN" BELOW. *INCOMPLETE SITE PLANS WILL BE RETURNED TO YOU FOR COMPLETION AND MAY RESULT IN A DELAY IN THE ISSUANCE OF YOUR SEPTIC SYSTEM PERMIT!!!*

Place an (X) beside each item as you complete the site plan:

____ Property Line measurements are clearly identified... **____ All proposed structures are indicated...**

SHOW: proposed house or business footprint, wells, water lines, patios, pools and decks, and any other item that will occupy space on the site


____ Front and side setbacks from property line... **____ Preferred driveway location and configuration, preferred well location...**

____ Area you prefer your septic system to be placed... **____ North arrow, or other sufficient indicator of direction...**


Circle N/A on the following if appropriate:

____ Location of septic systems and wells within 100' of your property... N/A

____ Location of easements and rights of ways on your property... N/A **____ Location of any designated wetlands on the property... N/A**

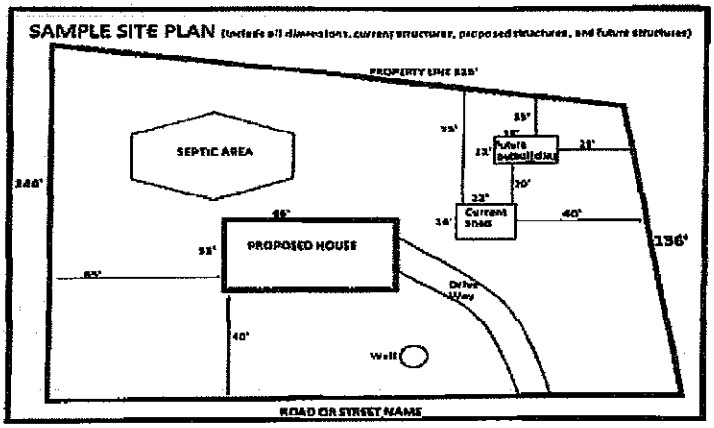

USE THIS SPACE TO DRAW YOUR SITE PLAN

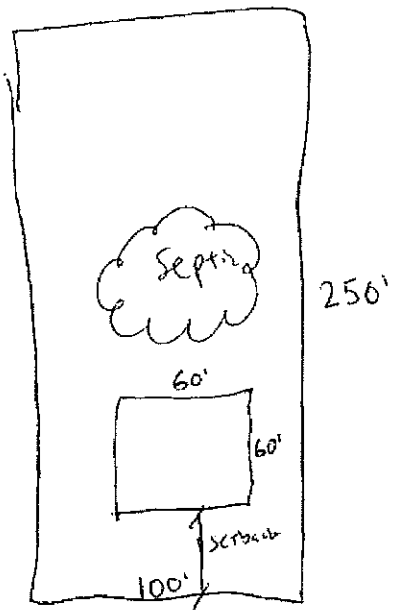


Wylie Trail

Signature: _____

REQUIRED property owner or owner's legal representative signature.

5/27/15

DATE

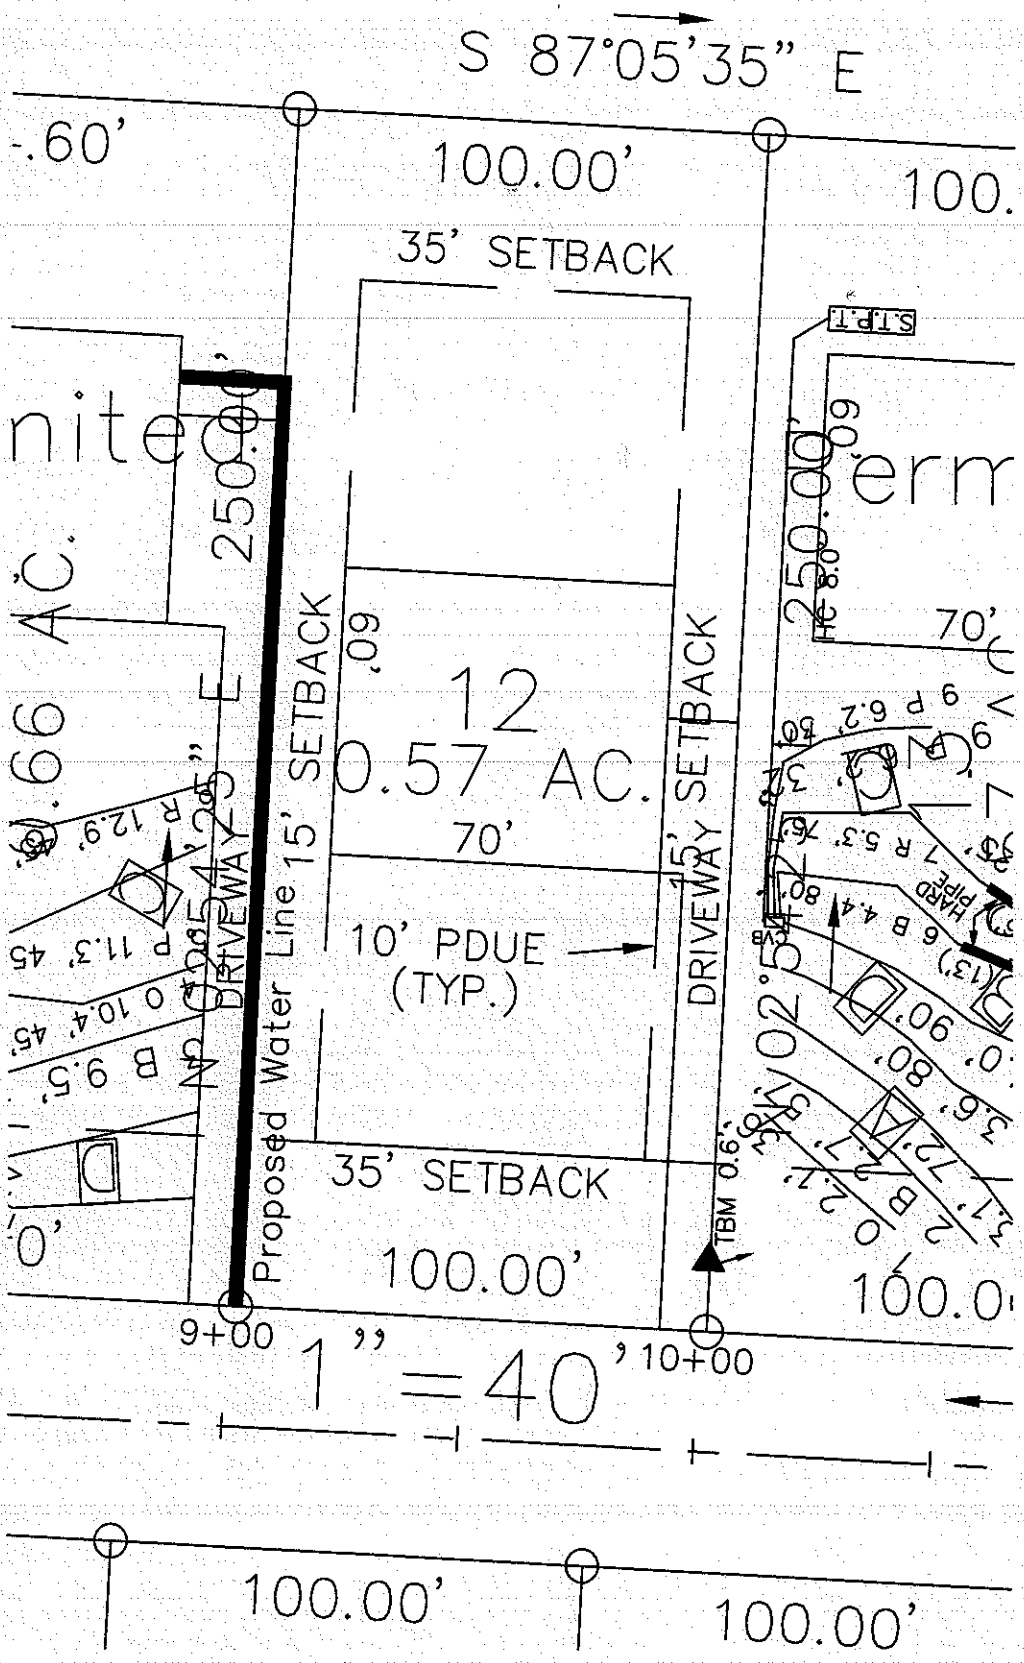
S 87°05'35" E
100.00'
35' SETBACK
12
0.57 AC.
70'
10' PDUE
(TYP.)
35' SETBACK
15' SETBACK
DRIVEWAY
Proposed Water Line
15' SETBACK
DRIVEWAY
250.00'
100.00'
100.00'
100.00'
9+00
10+00
1" = 40'
TBM 0.6'
S.T.P.T.
HARD PIPE
70'