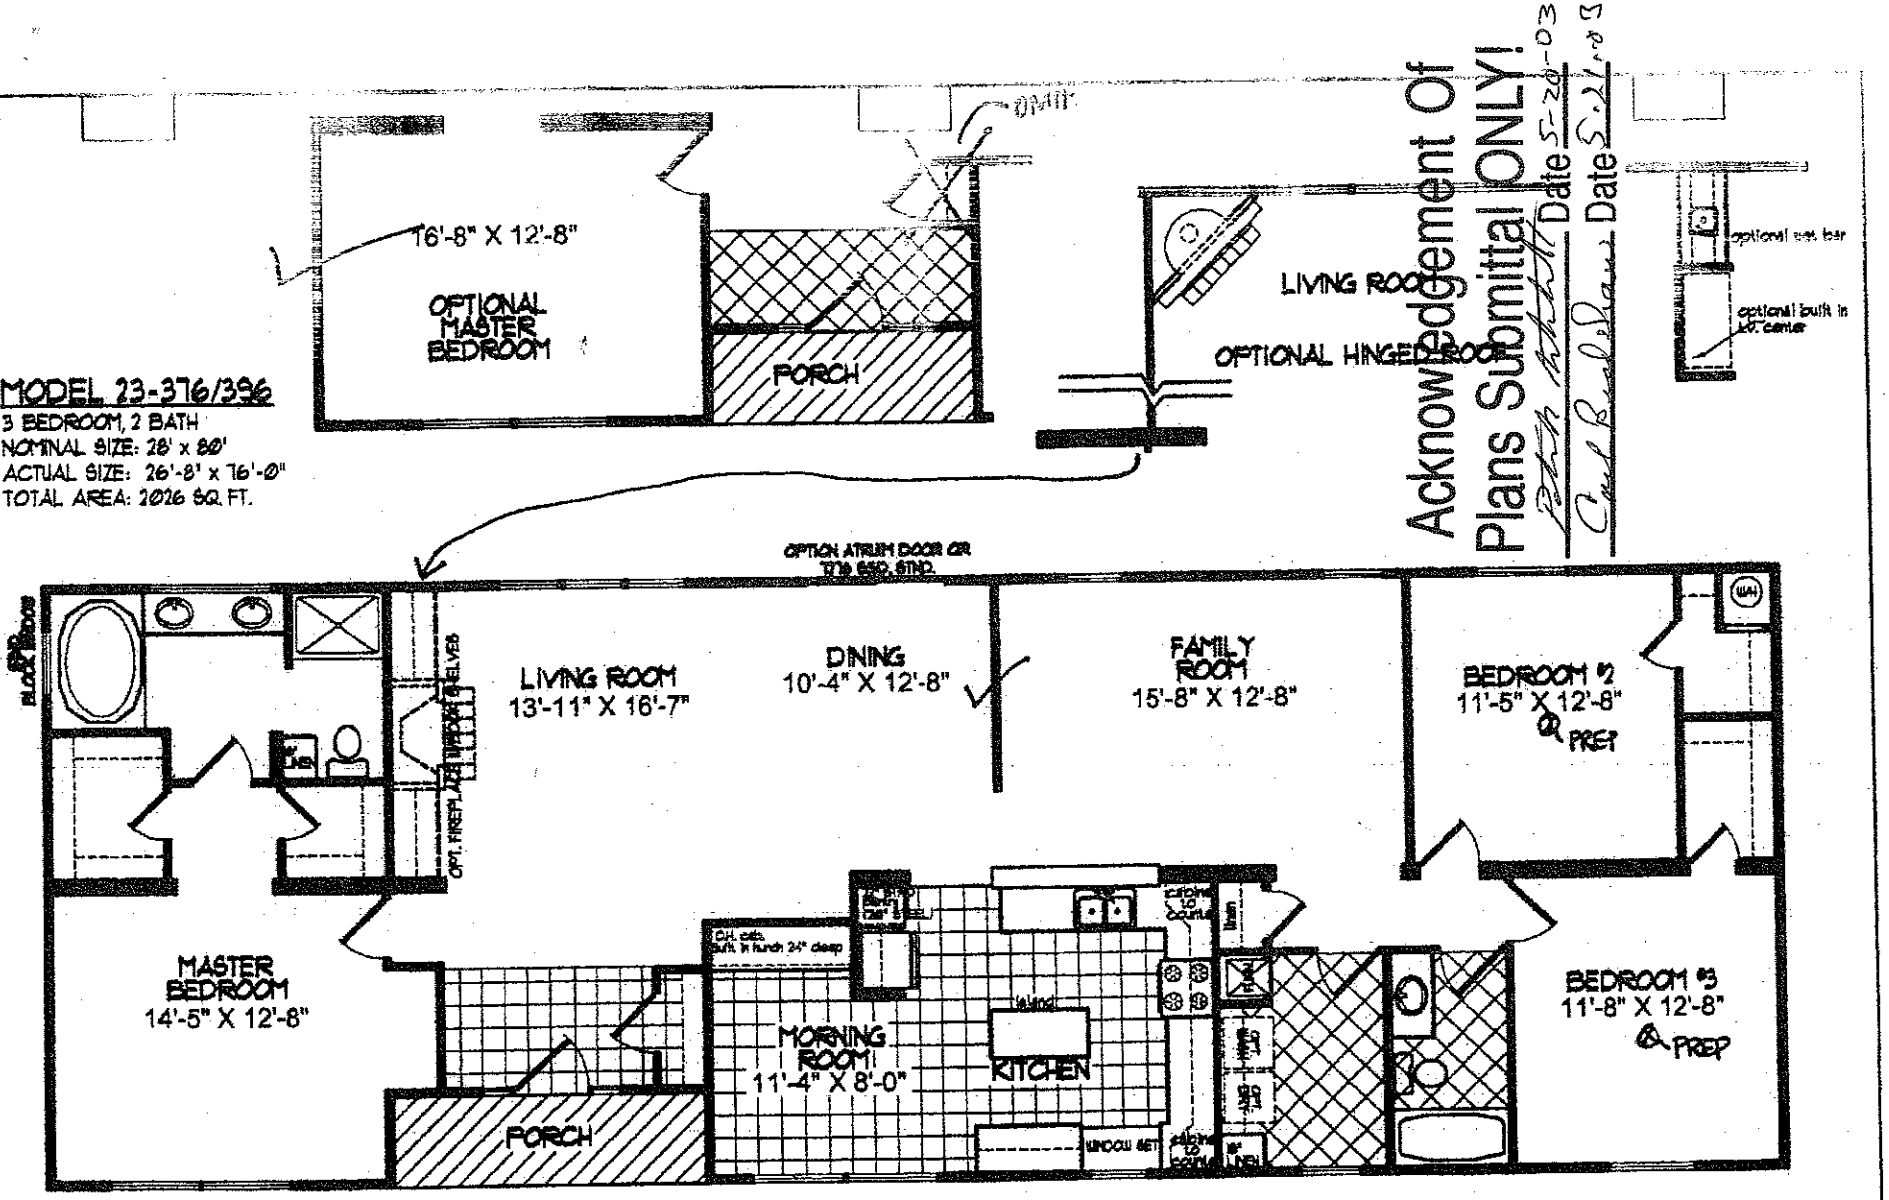


CHAMPION HOME BUILDERS CO.

3204 S. RIVER RD. LILLINGTON, NC 27546

DAPIA SEAL

MODIFICATIONS

1. RELEASED TO PRODUCTION 2-11-03

MODEL: 23-396/376 MOD (28X80)
3 BEDROOM 2 BATH

TITLE: LITERATURE PLAN

DRAWN BY: STAFF

DATE: JAN. 1 2001

SCALE: 1/8" = 1'-0"

SHEET: L-101

APR-16-2003 07:55
TOTAL P.04
P.04/04