12411 **IREDELL COUNTY HEALTH DEPARTMENT** 39346

(SEPTIC TANK) IMPROVEMENTS PERMIT AND CERTIFICATE OF COMPLETION
(Ground Absorption Sewage Disposal System -- G. S. Chapter 130-Article 13C)

OWNER OR CONTRACTOR Richard O'Brien DATE 12-13-91 PERMIT NO. 5J-4-A-84

PHONE: Business ____ Home ____

LOCATION 70E TR Bethesda TL on Cornflower TR on Log cabin circle 1/4 mi on Rt. S. R. No. ____


SUBDIVISION NAME Pine Tree Fm LOT NO. 16+17 SECTION OR BLOCK NO. ____

House (✓) Mobile Home ( ) Business ( ) Other ____

No. Bedrooms 2 No. Bathrooms 1
Garbage Disposal Unit Yes ( ) No (✓)
Auto. Dishwasher Yes ( ) No (✓)
Auto. Wash. Machine Yes (✓) No ( )
Site Suitable Yes (✓) No ( )
Lot Area 1.08 acres

Character & Porosity of Soil Sandy clay
Percolation Rate .4
Topography 2to6% complex
Depth to Water Table 10'+
Rock or other impervious formations none

____ Basement with Plumbing ____ Basement without Plumbing ✓ No Basement

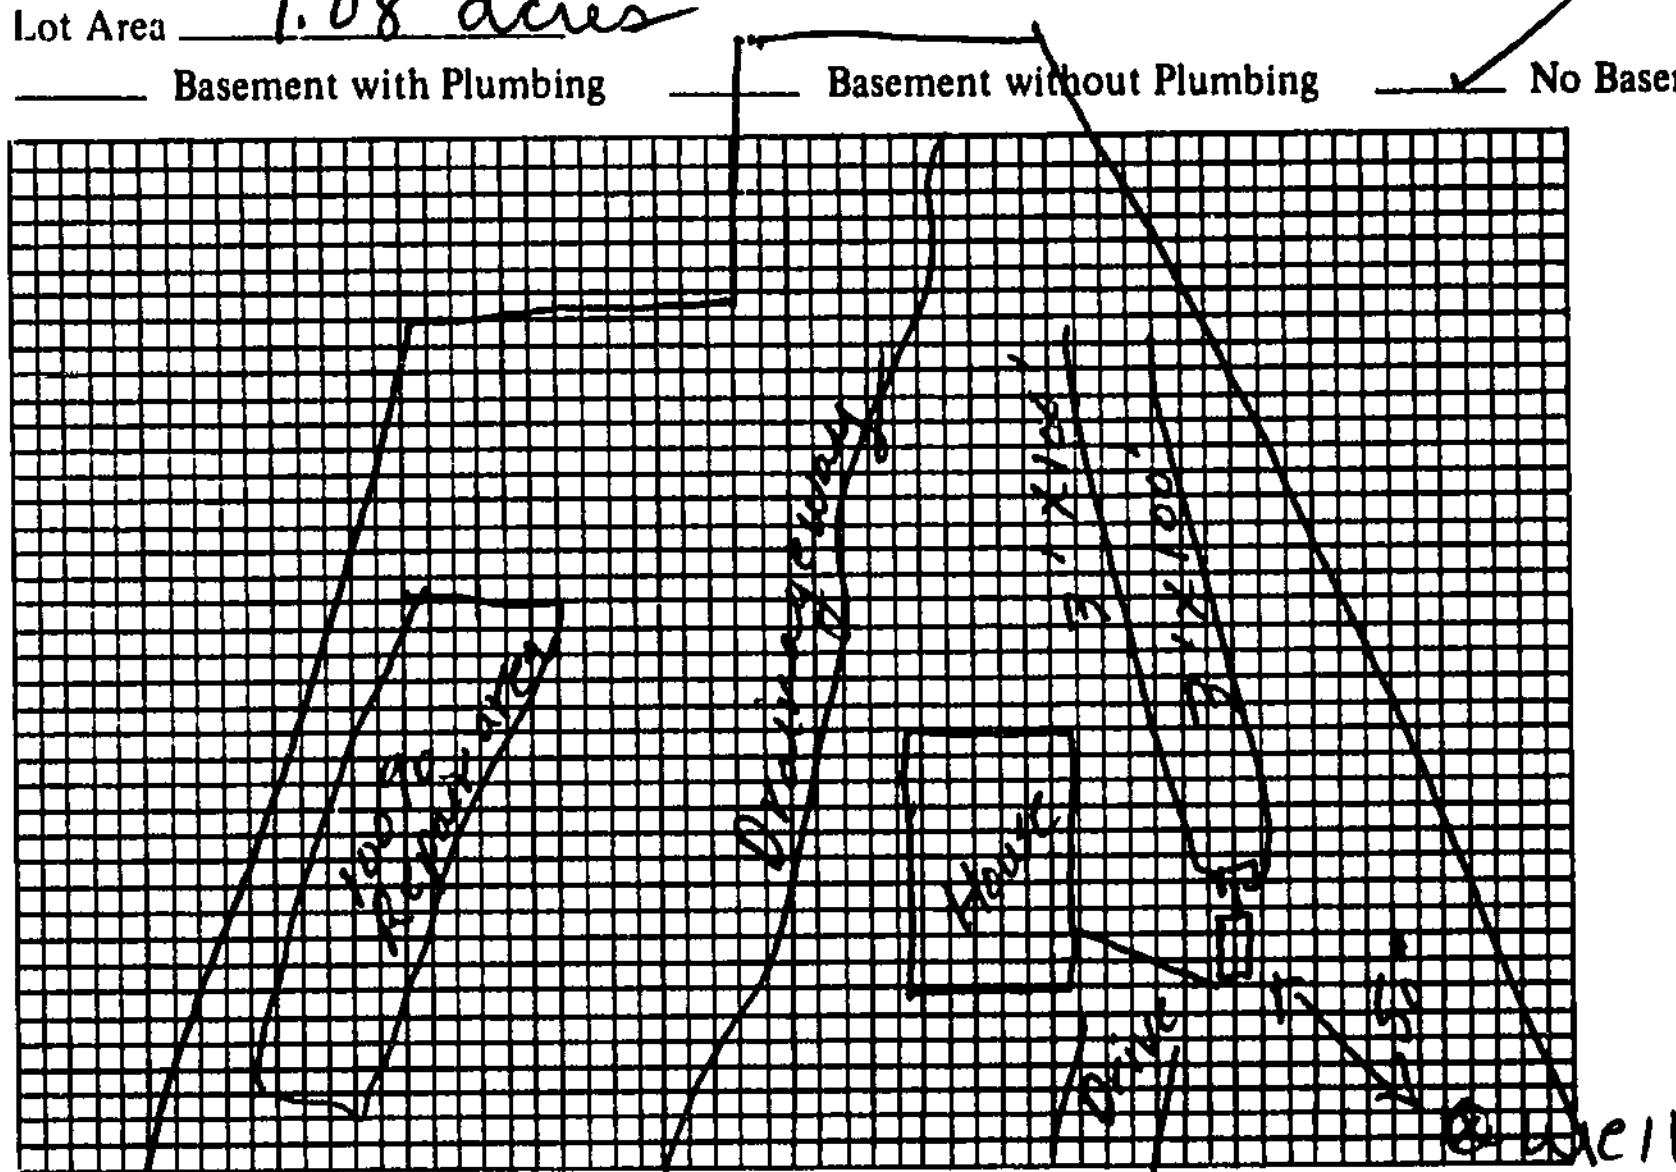

Plot of System

Size of Tank 1000 Gals.
Nitrification Field:
No. of Lines 2
Sq. Ft. 600 Linear Ft. 200
Depth of Stone in Lines 12"
Water Supply: Individual (✓)
Public ( )

Installed by J. C. Forsyth

I understand and agree to install septic tank system as specified on this Improvements Permit.

Signed: ____

IMPROVEMENTS PERMIT BY J. C. Moore

COMMENTS: will have to pump to repair area

CERTIFICATE OF COMPLETION BY J. C. Moore DATE 12-13-91

EXISTING SYSTEM CHECKED BY: ____ DATE ____

CONSTRUCTION MUST COMPLY WITH ALL OTHER APPLICABLE STATE AND LOCAL REGULATIONS.

Permit is VOID if any unauthorized changes are made in installation of system and/or if any false information is supplied in making Improvements Permit.

Health Dept. Copy: White Inspection Dept. Copy: Yellow Sanitarian's Copy: Pink Owner's Copy: Gold