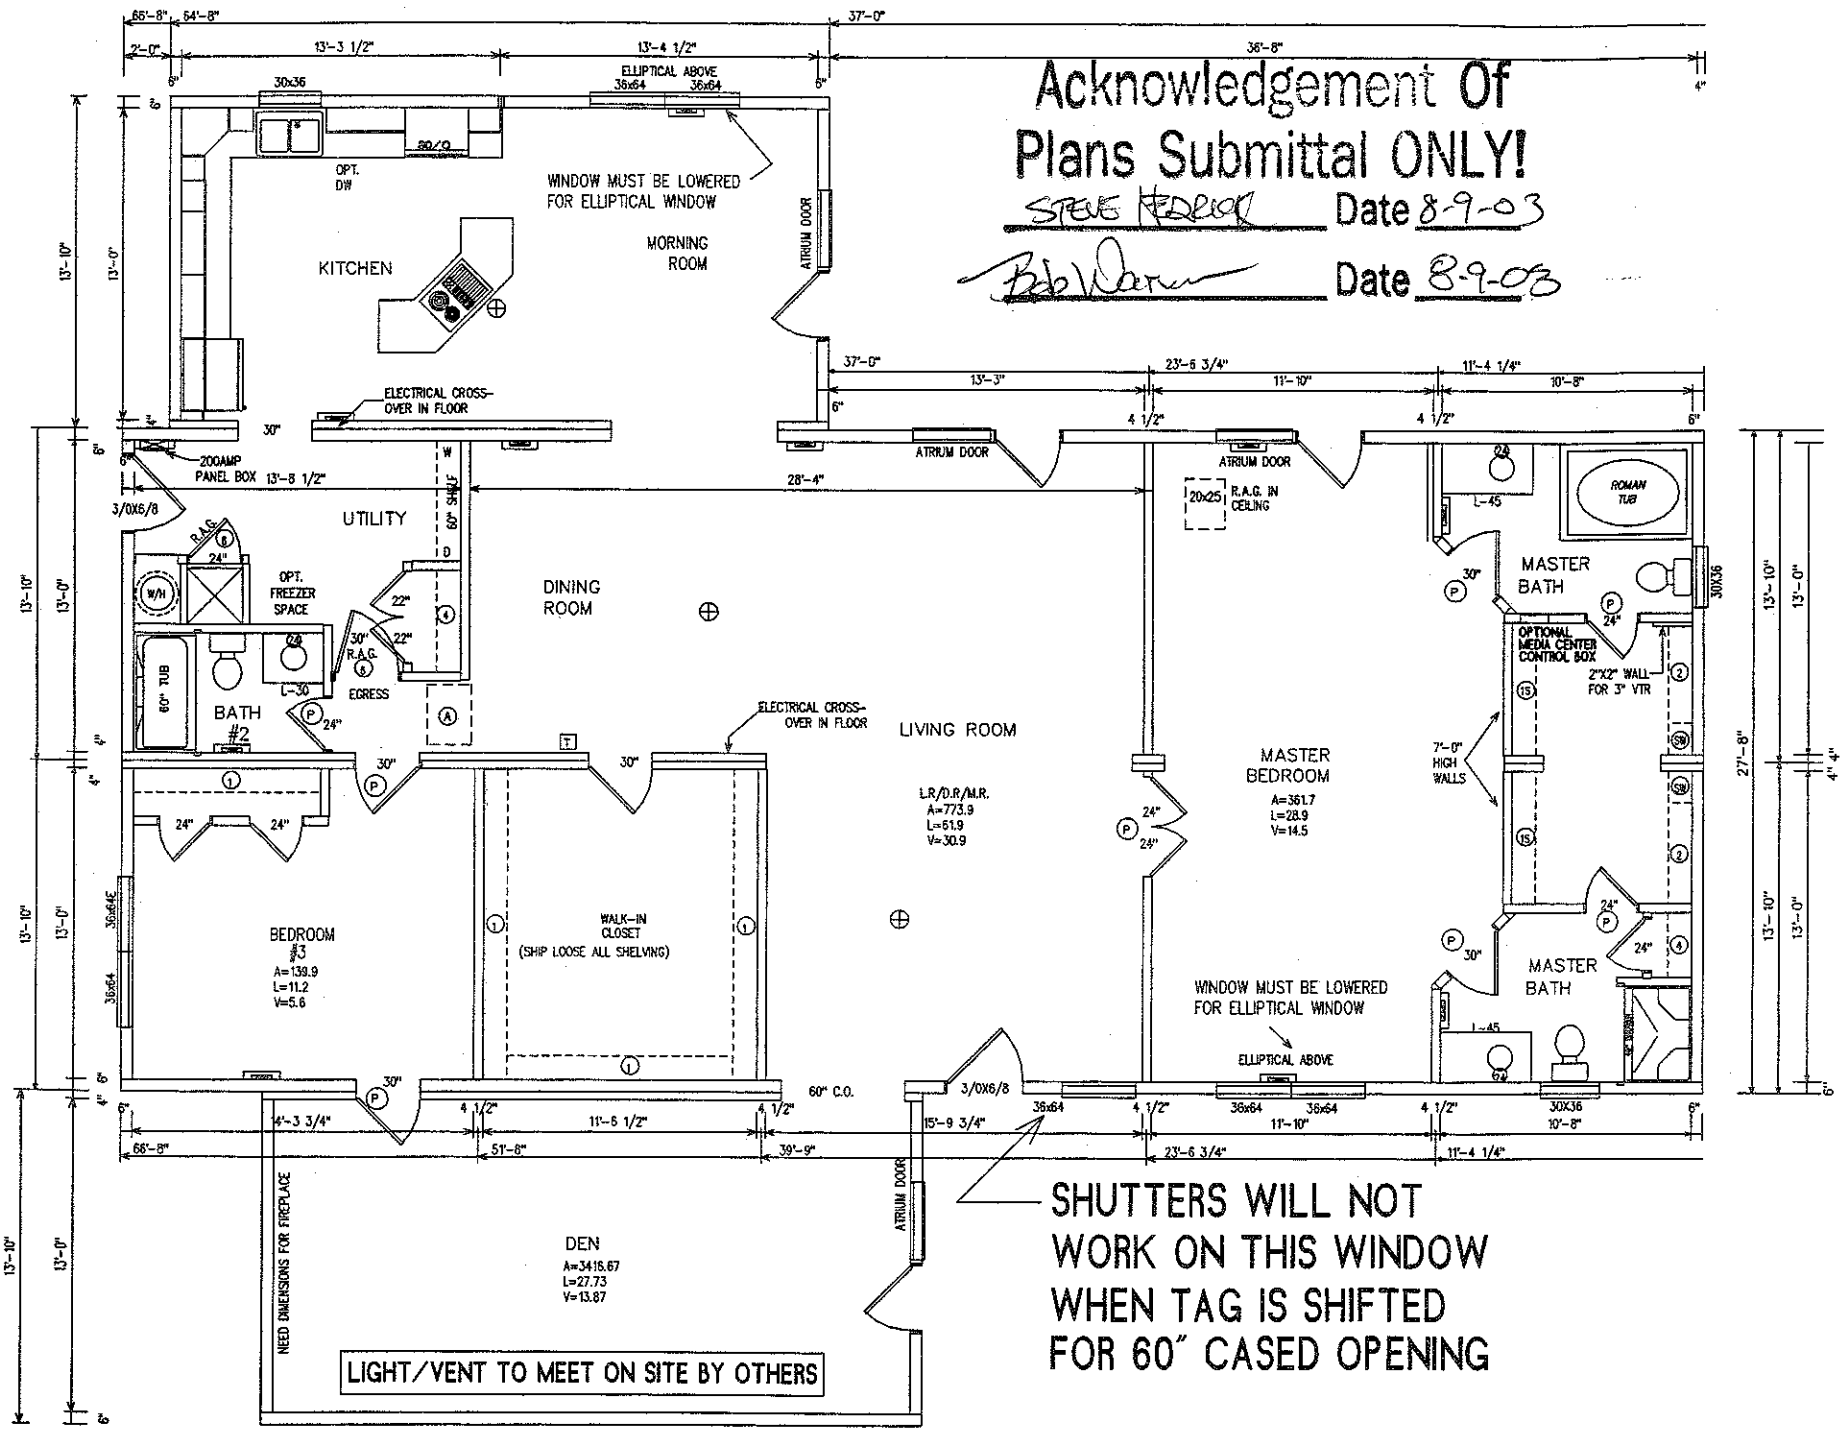

Acknowledgement Of
Plans Submittal ONLY!
STEVE HEDRICK Date 8-9-03
Bob Warner Date 8-9-03
KITCHEN
MORNING ROOM
OPT. D/W
WINDOW MUST BE LOWERED FOR ELLIPTICAL WINDOW
ELLIPTICAL ABOVE
ATRIUM DOOR
ELECTRICAL CROSS-OVER IN FLOOR
200AMP PANEL BOX
UTILITY
DINING ROOM
OPT. FREEZER SPACE
BATH #2
EGRESS
LIVING ROOM
L/R/D/R/M/R.
A=773.9
L=61.9
V=30.9
BEDROOM #3
A=139.9
L=11.2
V=5.6
WALK-IN CLOSET
(SHIP LOOSE ALL SHELVING)
60" C.O.
DEN
A=346.67
L=27.73
V=13.87
NEED DIMENSIONS FOR FIREPLACE
LIGHT/VENT TO MEET ON SITE BY OTHERS
MASTER BEDROOM
A=361.7
L=28.9
V=14.5
7'-0" HIGH WALLS
20x25 R.A.G. IN CEILING
MASTER BATH
ROMAN TUB
OPTIONAL MEDIA CENTER CONTROL BOX
2"X2" WALL FOR 3" VTR
WINDOW MUST BE LOWERED FOR ELLIPTICAL WINDOW
ELLIPTICAL ABOVE
SHUTTERS WILL NOT WORK ON THIS WINDOW WHEN TAG IS SHIFTED FOR 60" CASED OPENING